


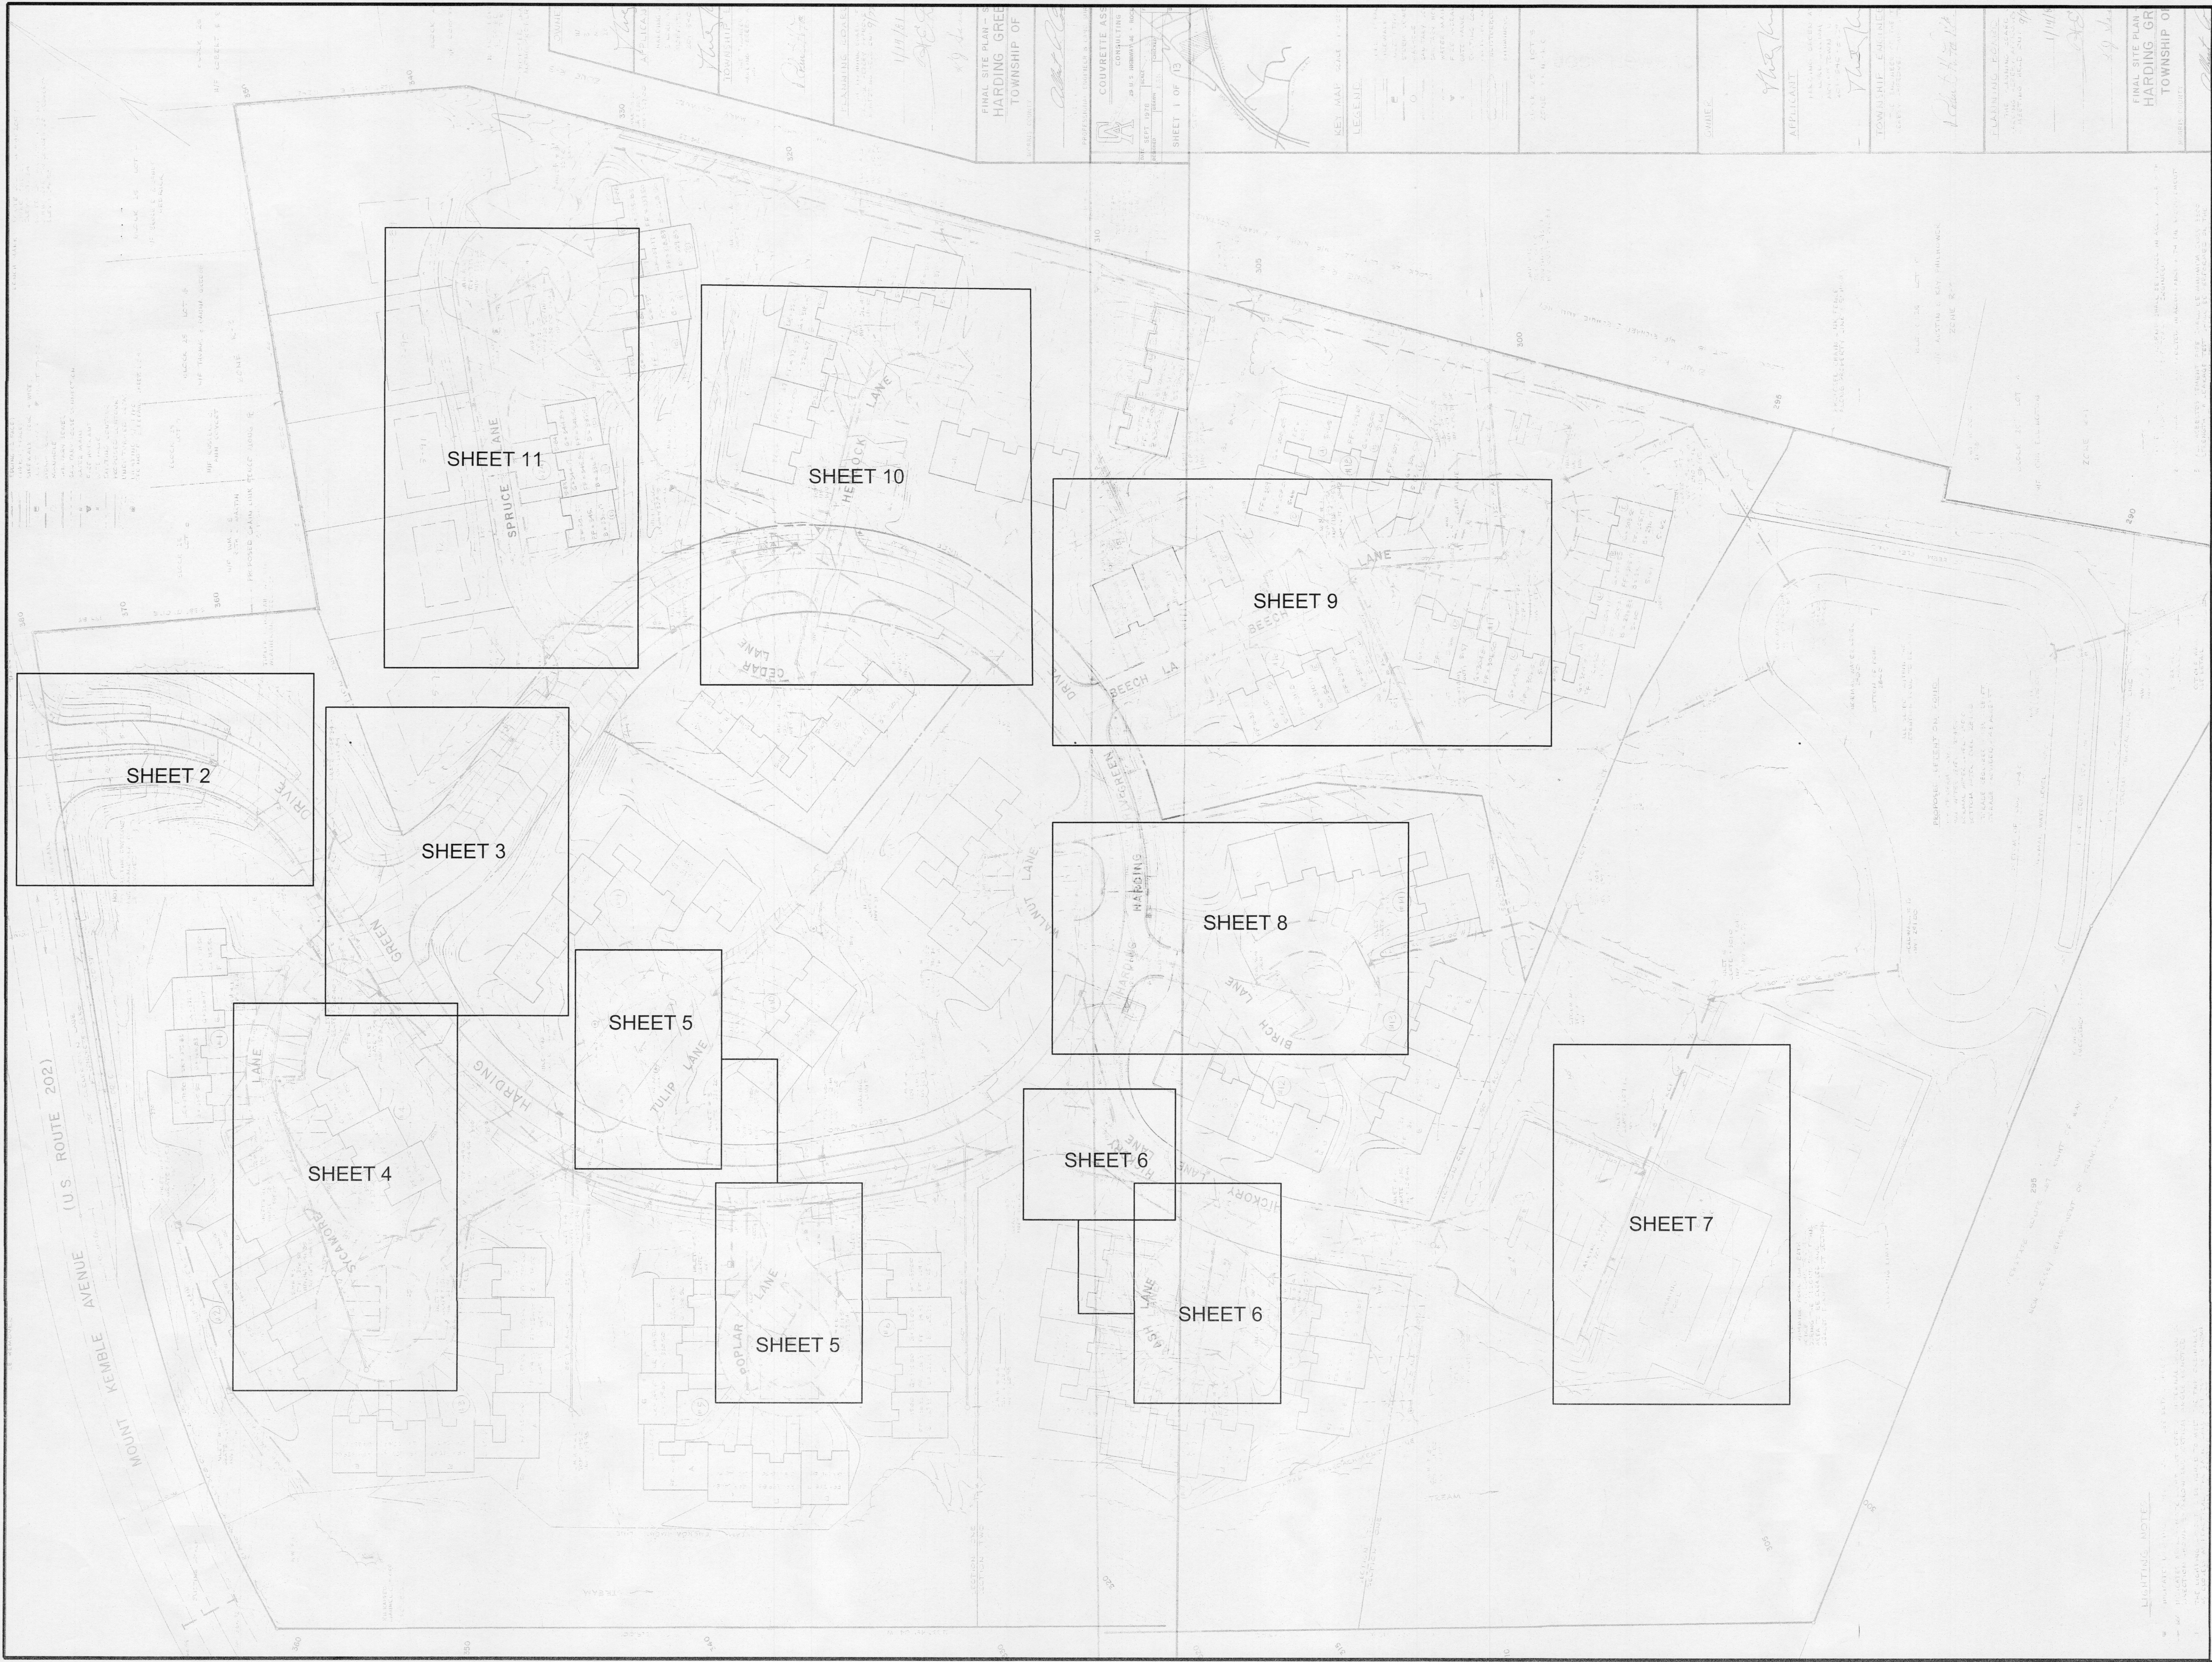

Jock Lewendon,
APLD

Landscape Designer

766 Schoolhouse Lane
Bound Brook, NJ 08805
732-302-9632

HARDING GREEN

Condominium Complex
Harding Green Drive
Morristown, NJ 07960

SITE PLAN

drawn by: JSL
date: 1-10-17
scale: 1" = 50'
drawing no.: 1 of 11