
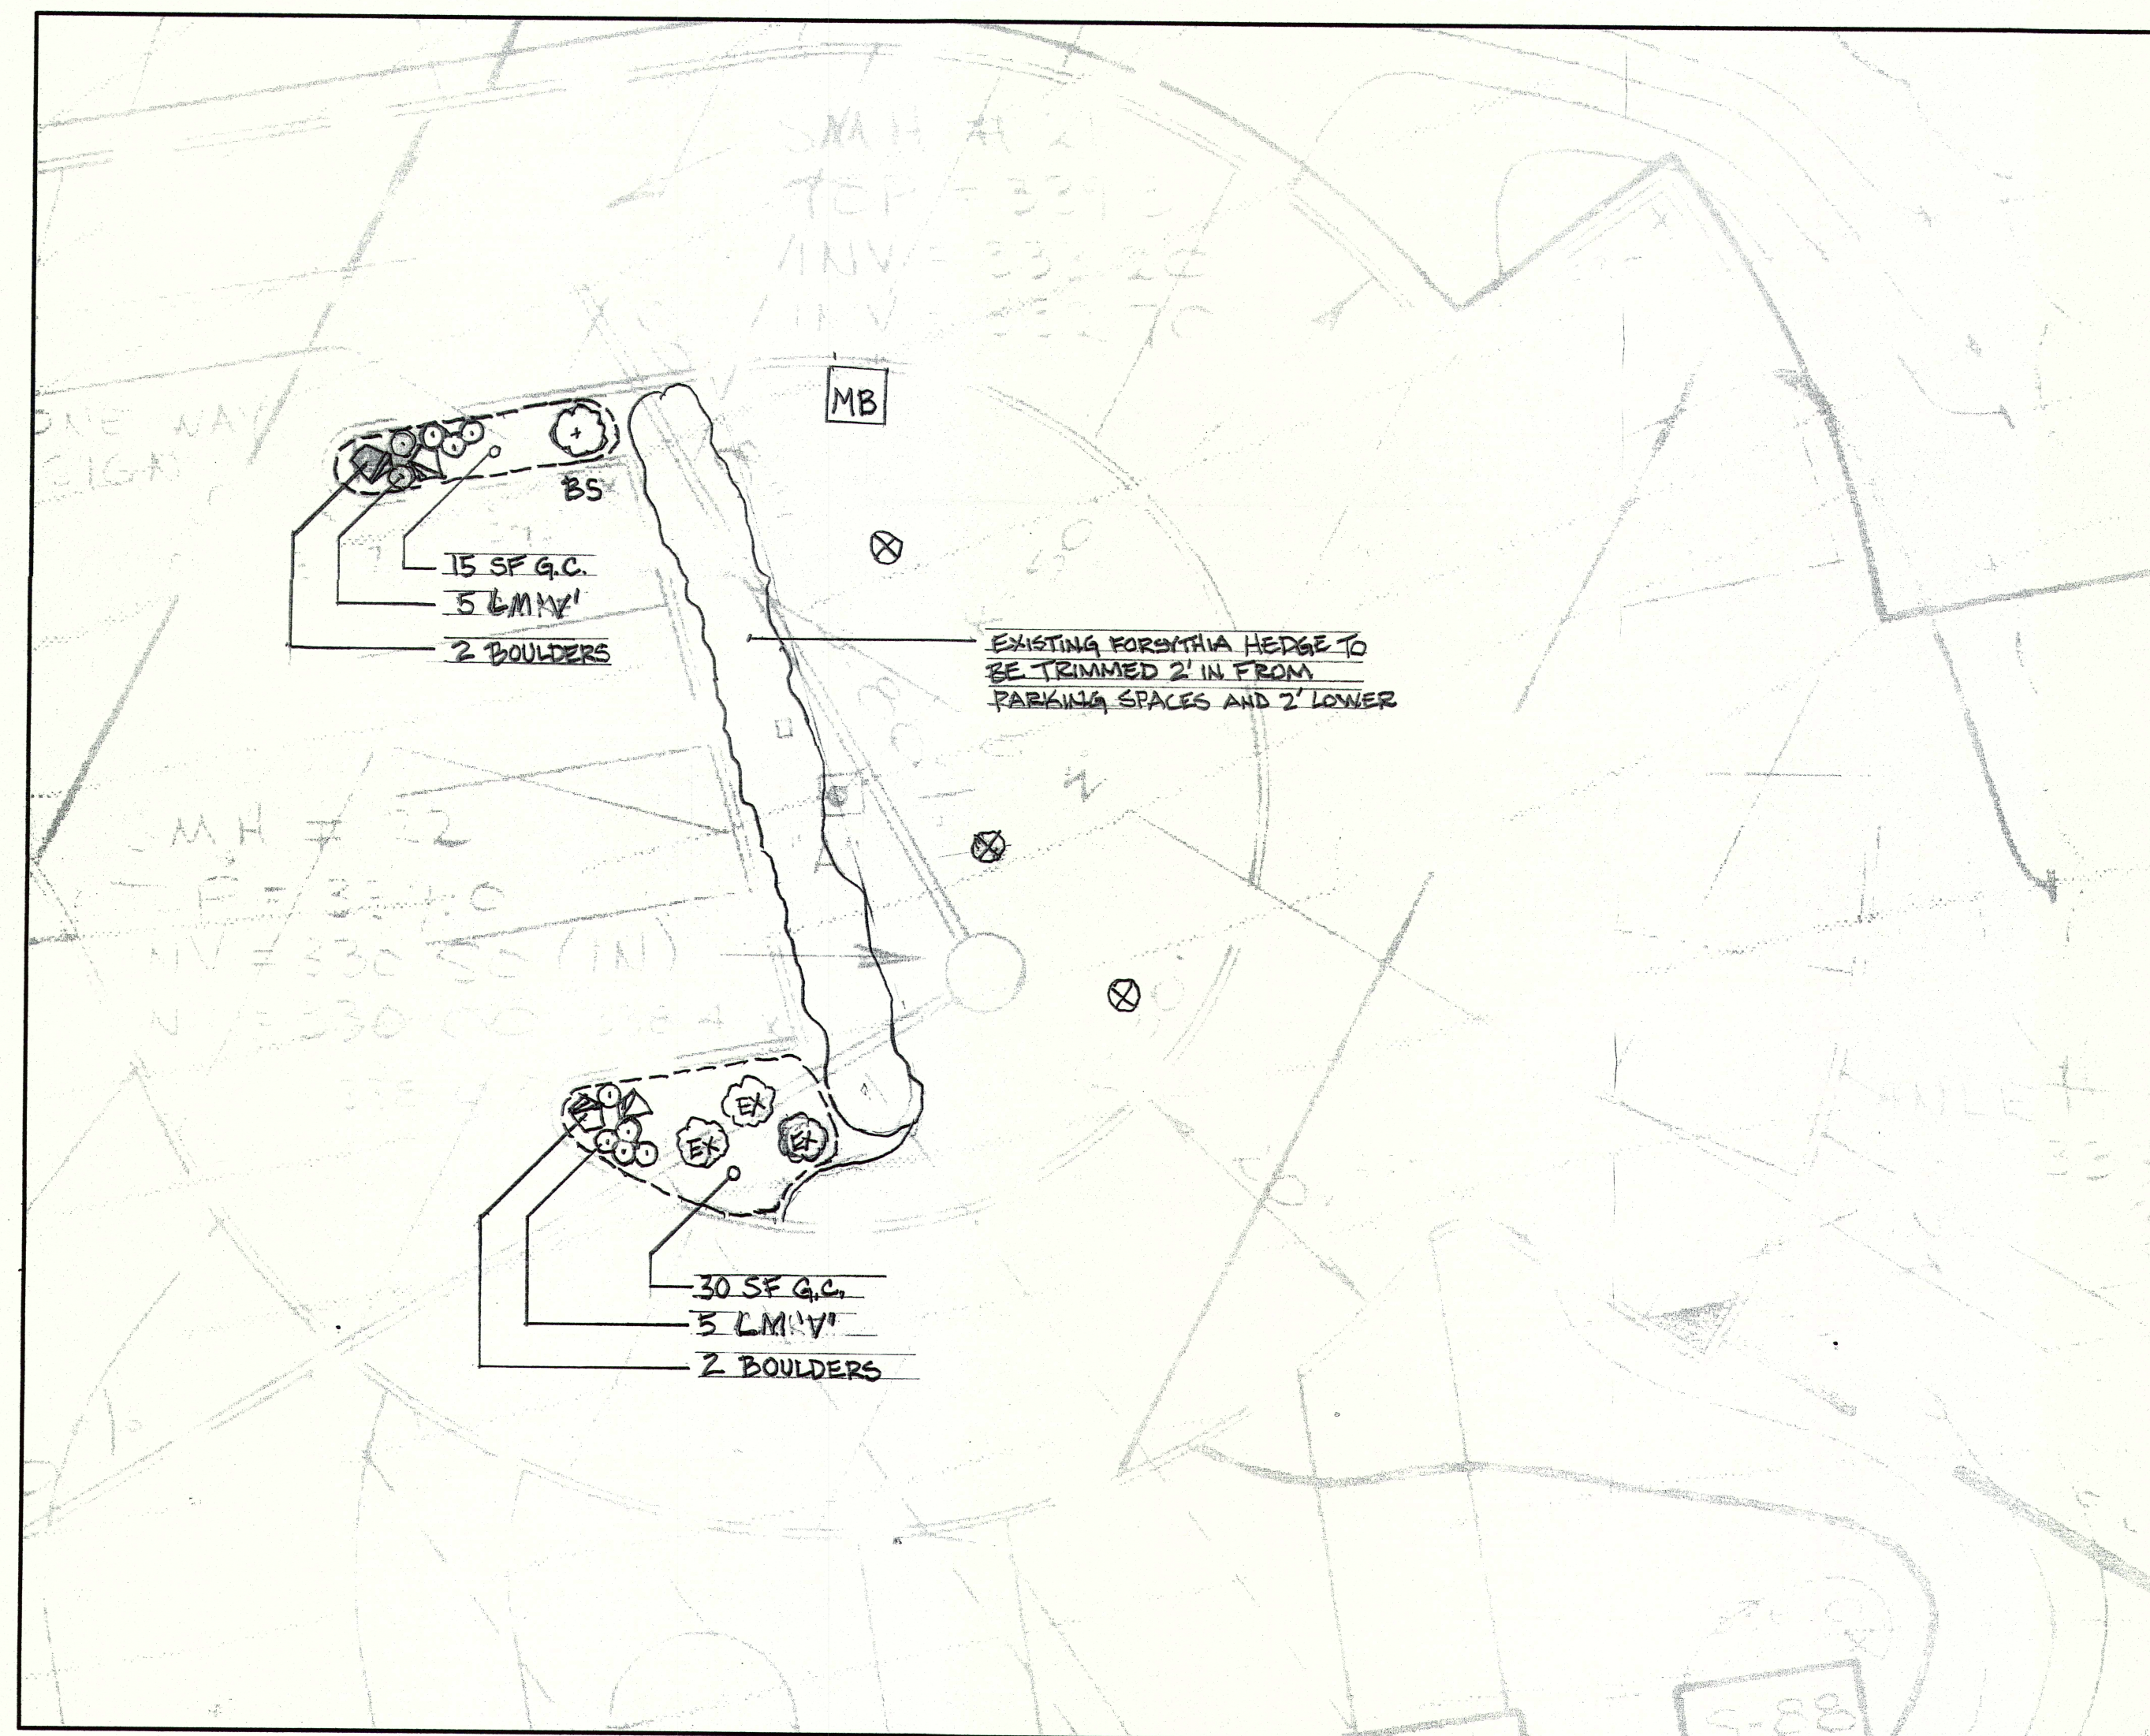


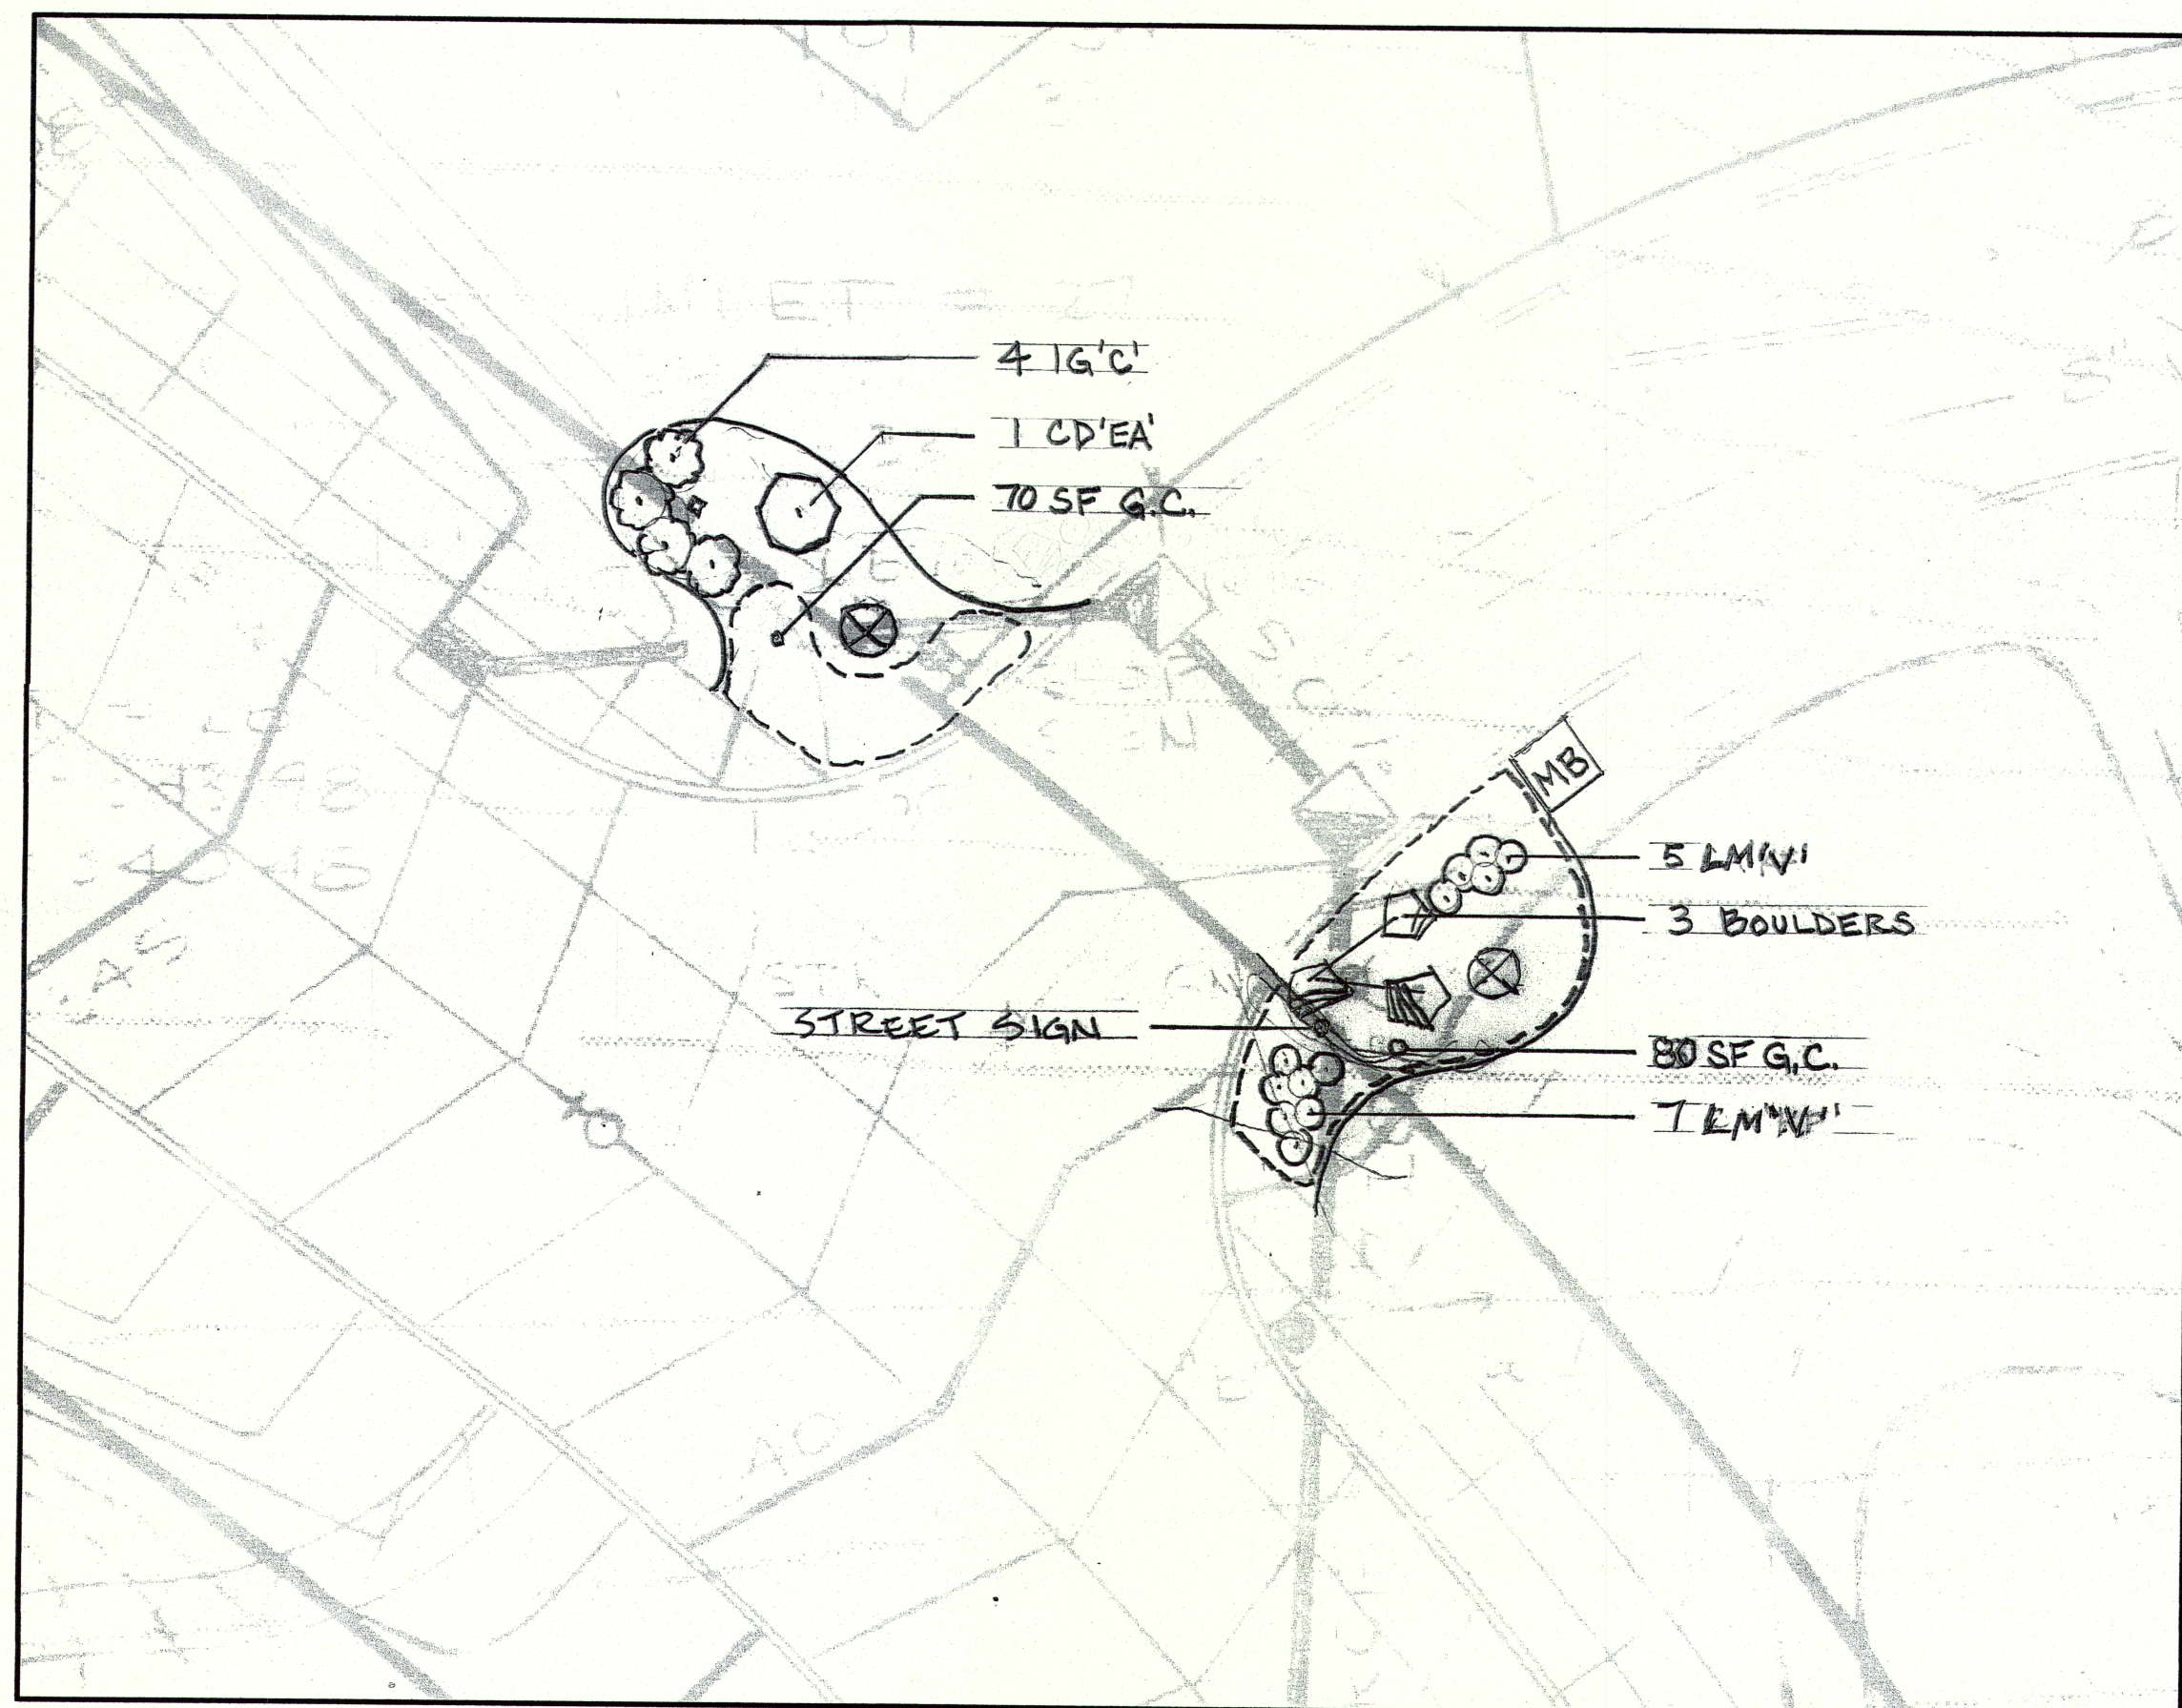

Jock Lewendon,
APLD

Landscape Designer

766 Schoolhouse Lane
Bound Brook, NJ 08805
732-302-9632

**HARDING
GREEN**
Condominium Complex
Harding Green Drive
Morristown, NJ 07960



REVISIONS:

**LANDSCAPE
PLANTING
PLAN**

Spruce Lane entrance

Spruce Lane cul de sac

drawn by: JSL

date: 1-10-17

scale: 1" = 10'

drawing no.: 11 of 11