

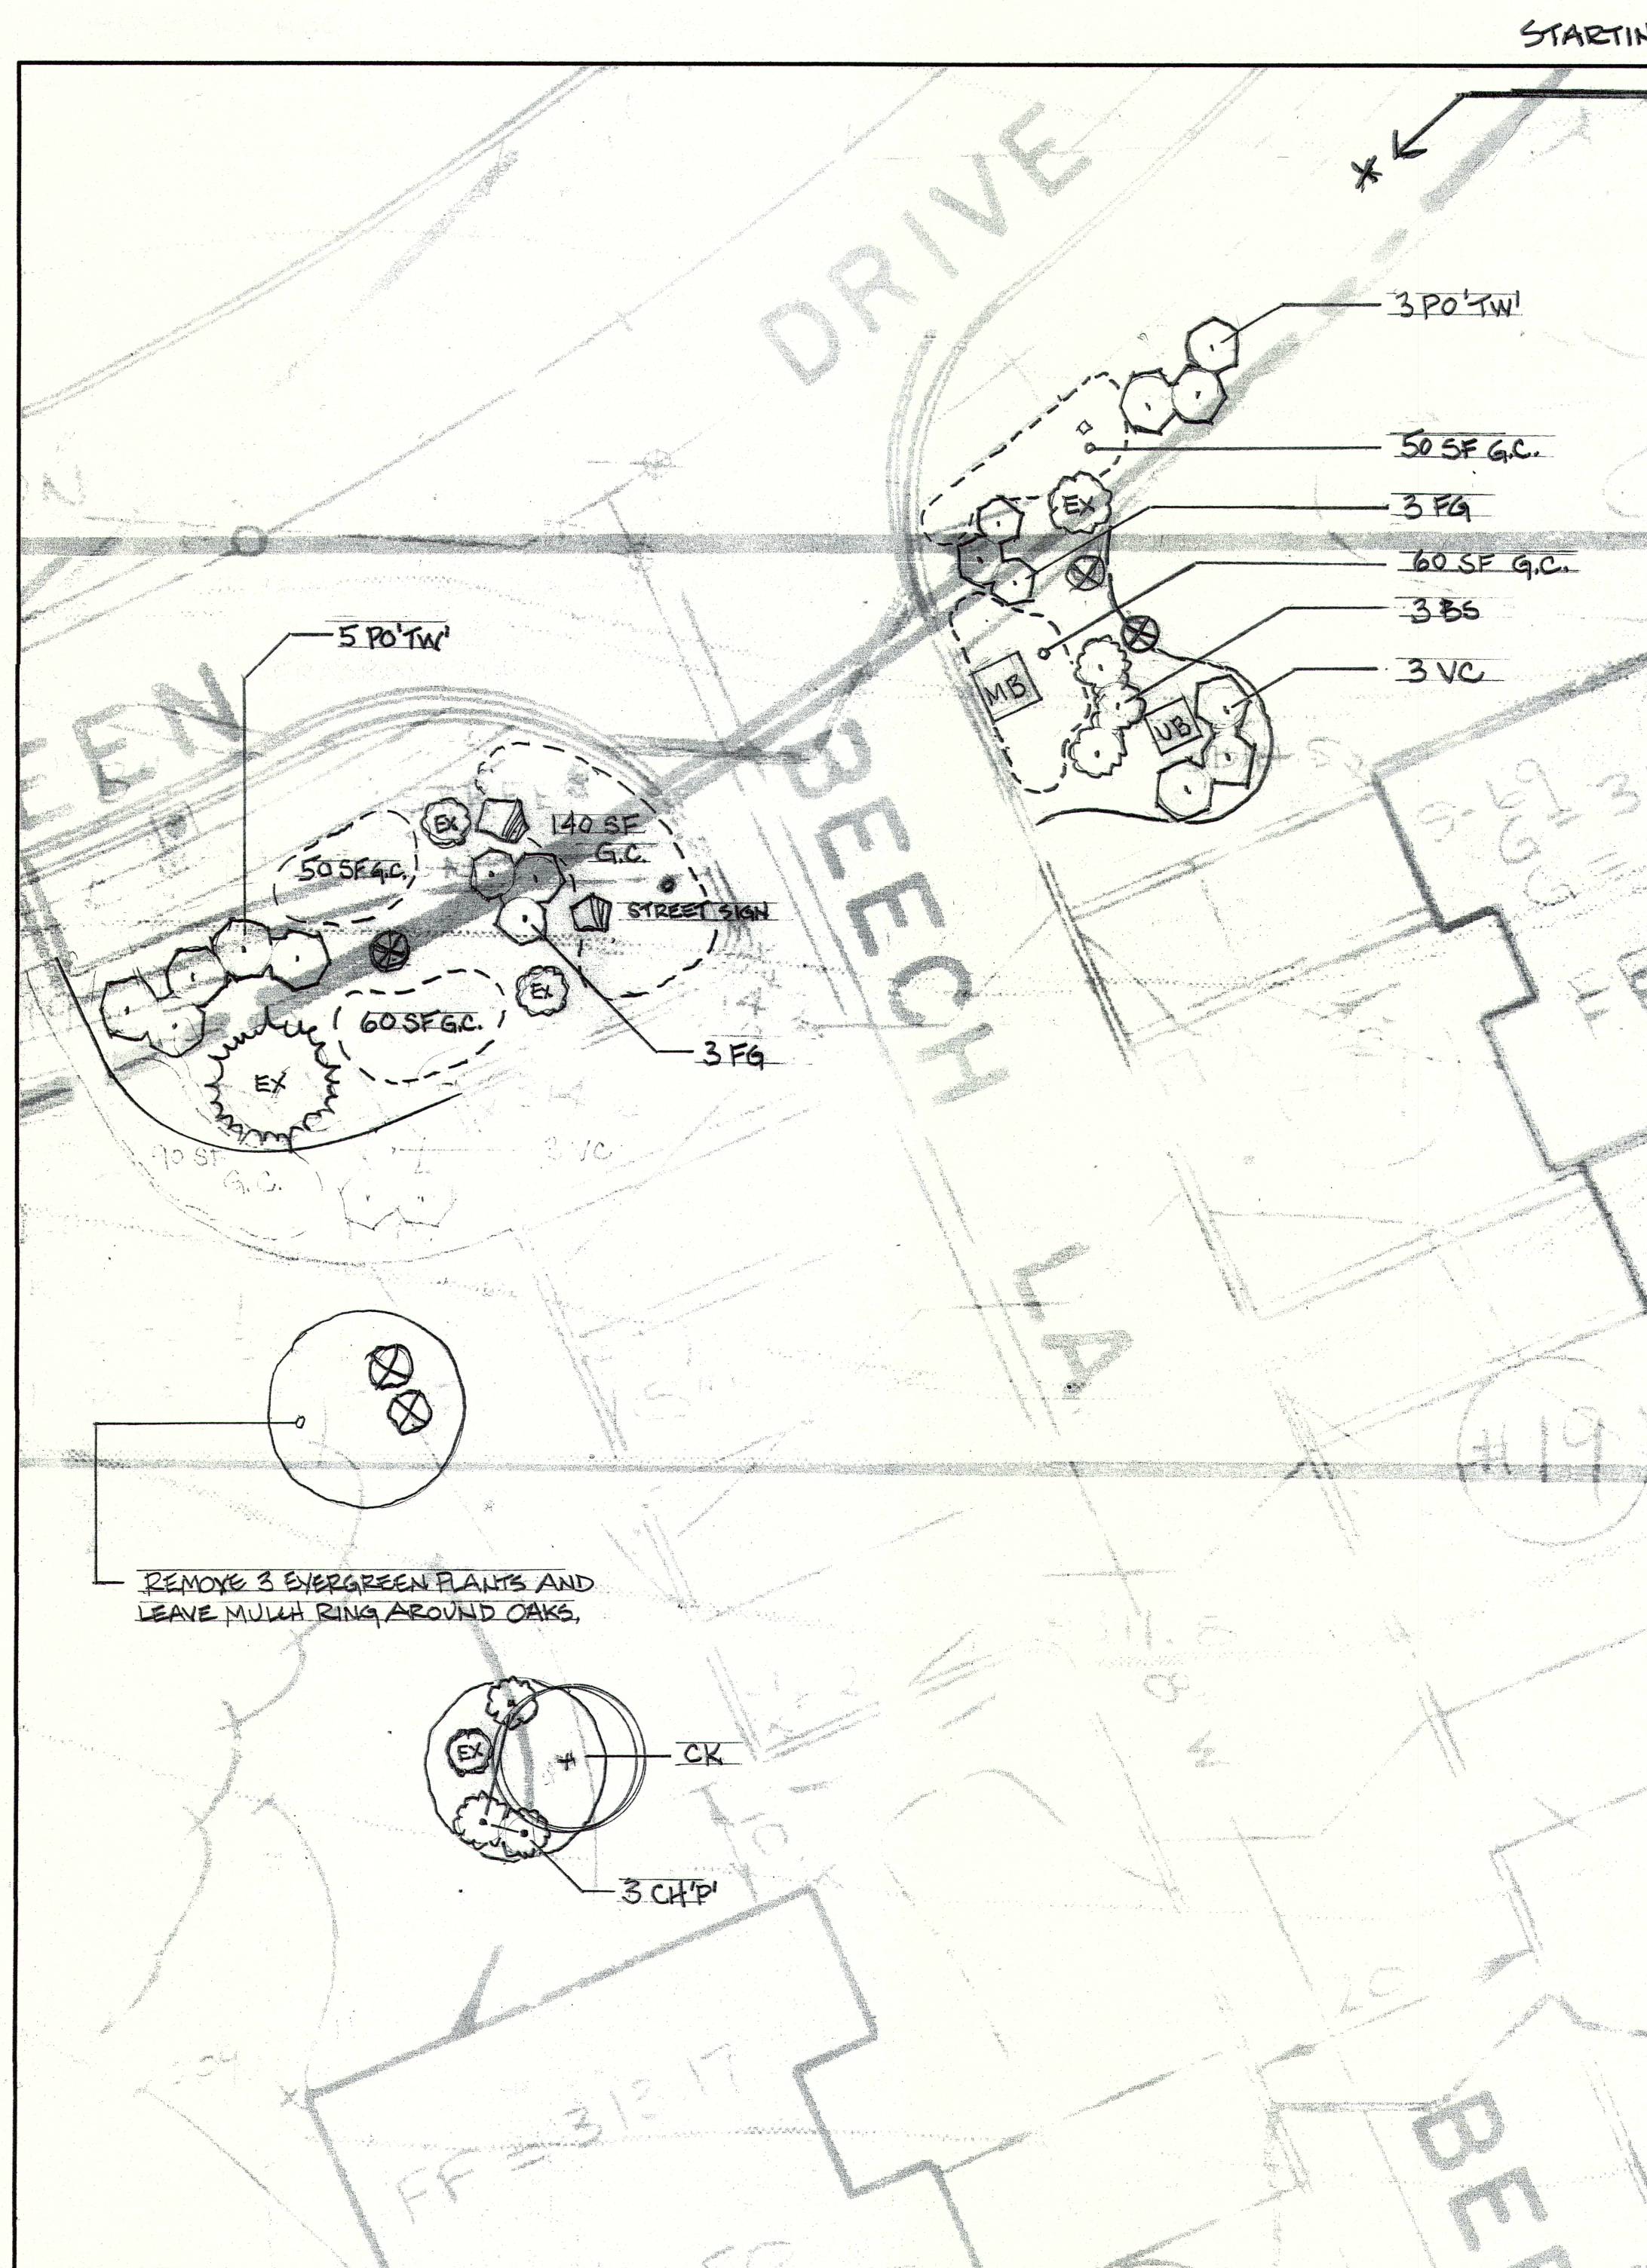


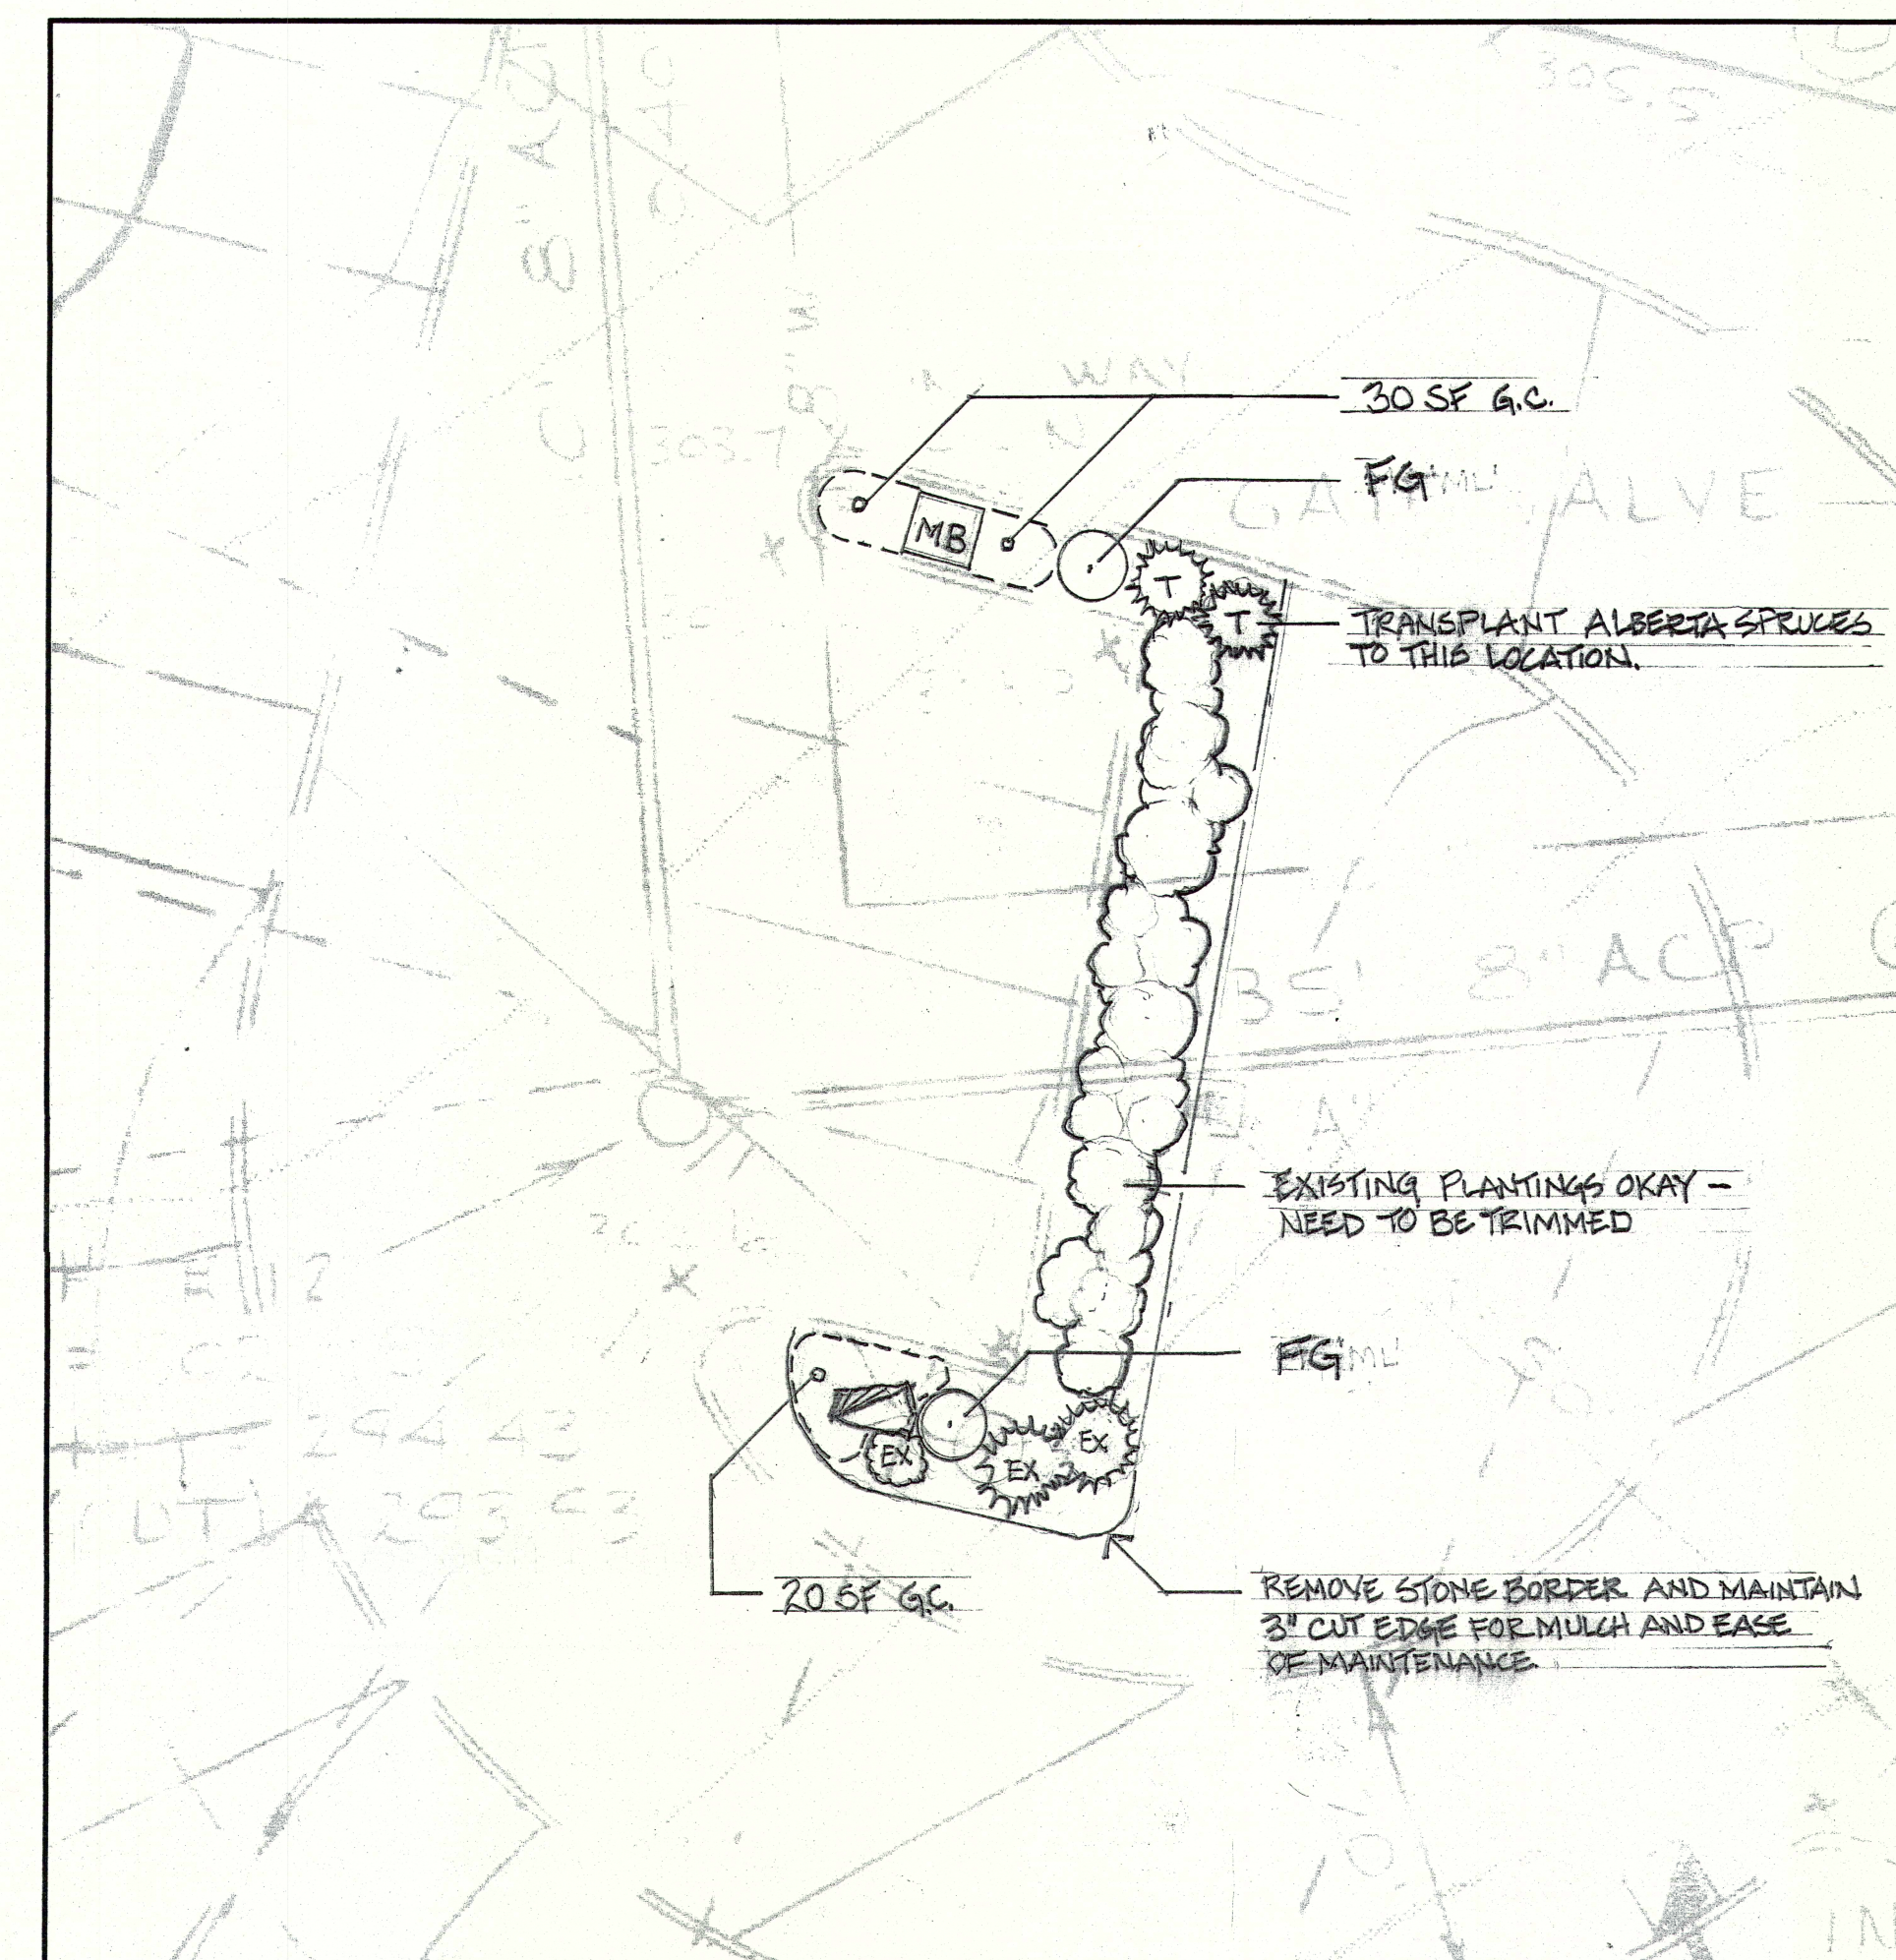

NOTE

THERE IS 120' LINEAR FEET OF PLANTING AREA BETWEEN THE SIDEWALK AND FENCE ON HARDING DRIVE BETWEEN BEECH LANE & HEMLOCK LANE. 10 GROUPS OF 3 PLANTS EACH WILL BE PLANTED IN THIS PLANTING AREA. THE 3 PLANTS IN EACH GROUP WILL BE THE SAME. THEY WILL BE PLANTED 3 FEET APART AND THERE WILL BE A 6 FOOT SPACE IN BETWEEN GROUPS. THERE SHOULD BE APPROXIMATELY 10 GROUPS. 5 DIFFERENT SPECIES WILL BE USED TWICE (EACH)

THE FIVE SPECIES TO BE USED:
 'EARLY AMETHYST' BEAUTY BERRY,
 DWARF FOTHERGILLA
 FRAGRANT VIBURNUM
 PROSTRATE PLUM YEW
 'SHAMROCK' INK BERRY HOLLY

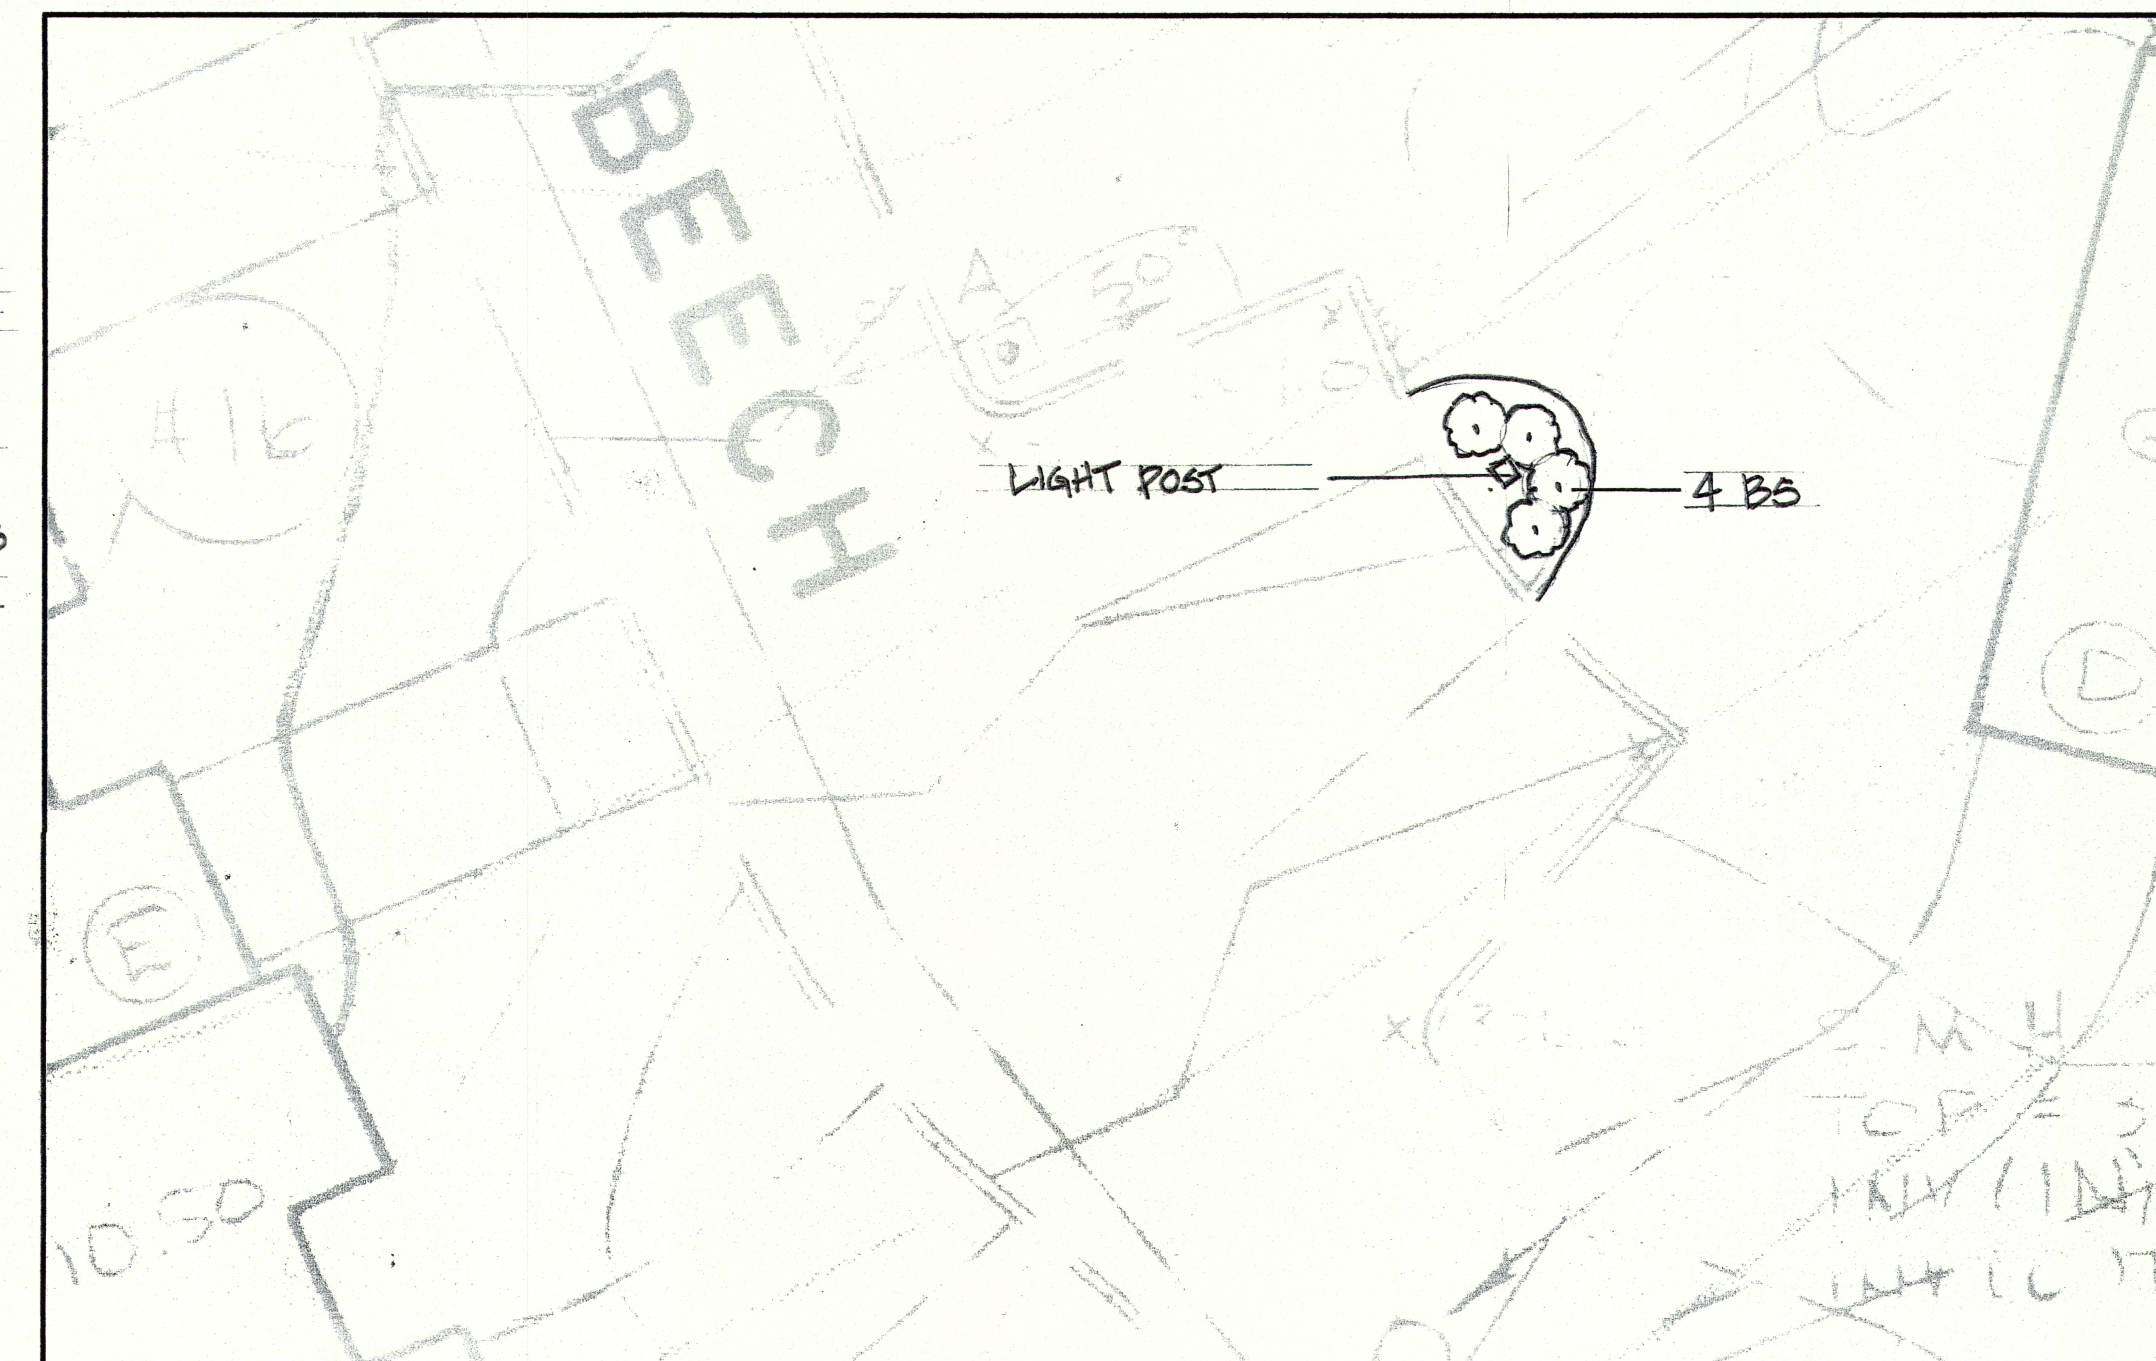

Jock Lewendon,
APLD

Landscape Designer

766 Schoolhouse Lane
Bound Brook, NJ 08805
732-302-9632

HARDING GREEN

Condominium Complex
Harding Green Drive
Morristown, NJ 07960



REVISIONS:

LANDSCAPE PLANTING PLAN

Beech Lane entrance
and parking areas

Beech Lane cul de sac

drawn by: JSL

date: 1-10-17

scale: 1" = 10'

drawing no.: 9 of 11