
MLP 1of11 2
MLP 2of11 3
MLP 3of11 4
MLP 4of11 5
MLP 5of11 6
MLP 6of11 7
MLP 7of11 8
MLP 8of11 9
MLP 9of11 10
MLP 10of11 11
MLP 11of11 12

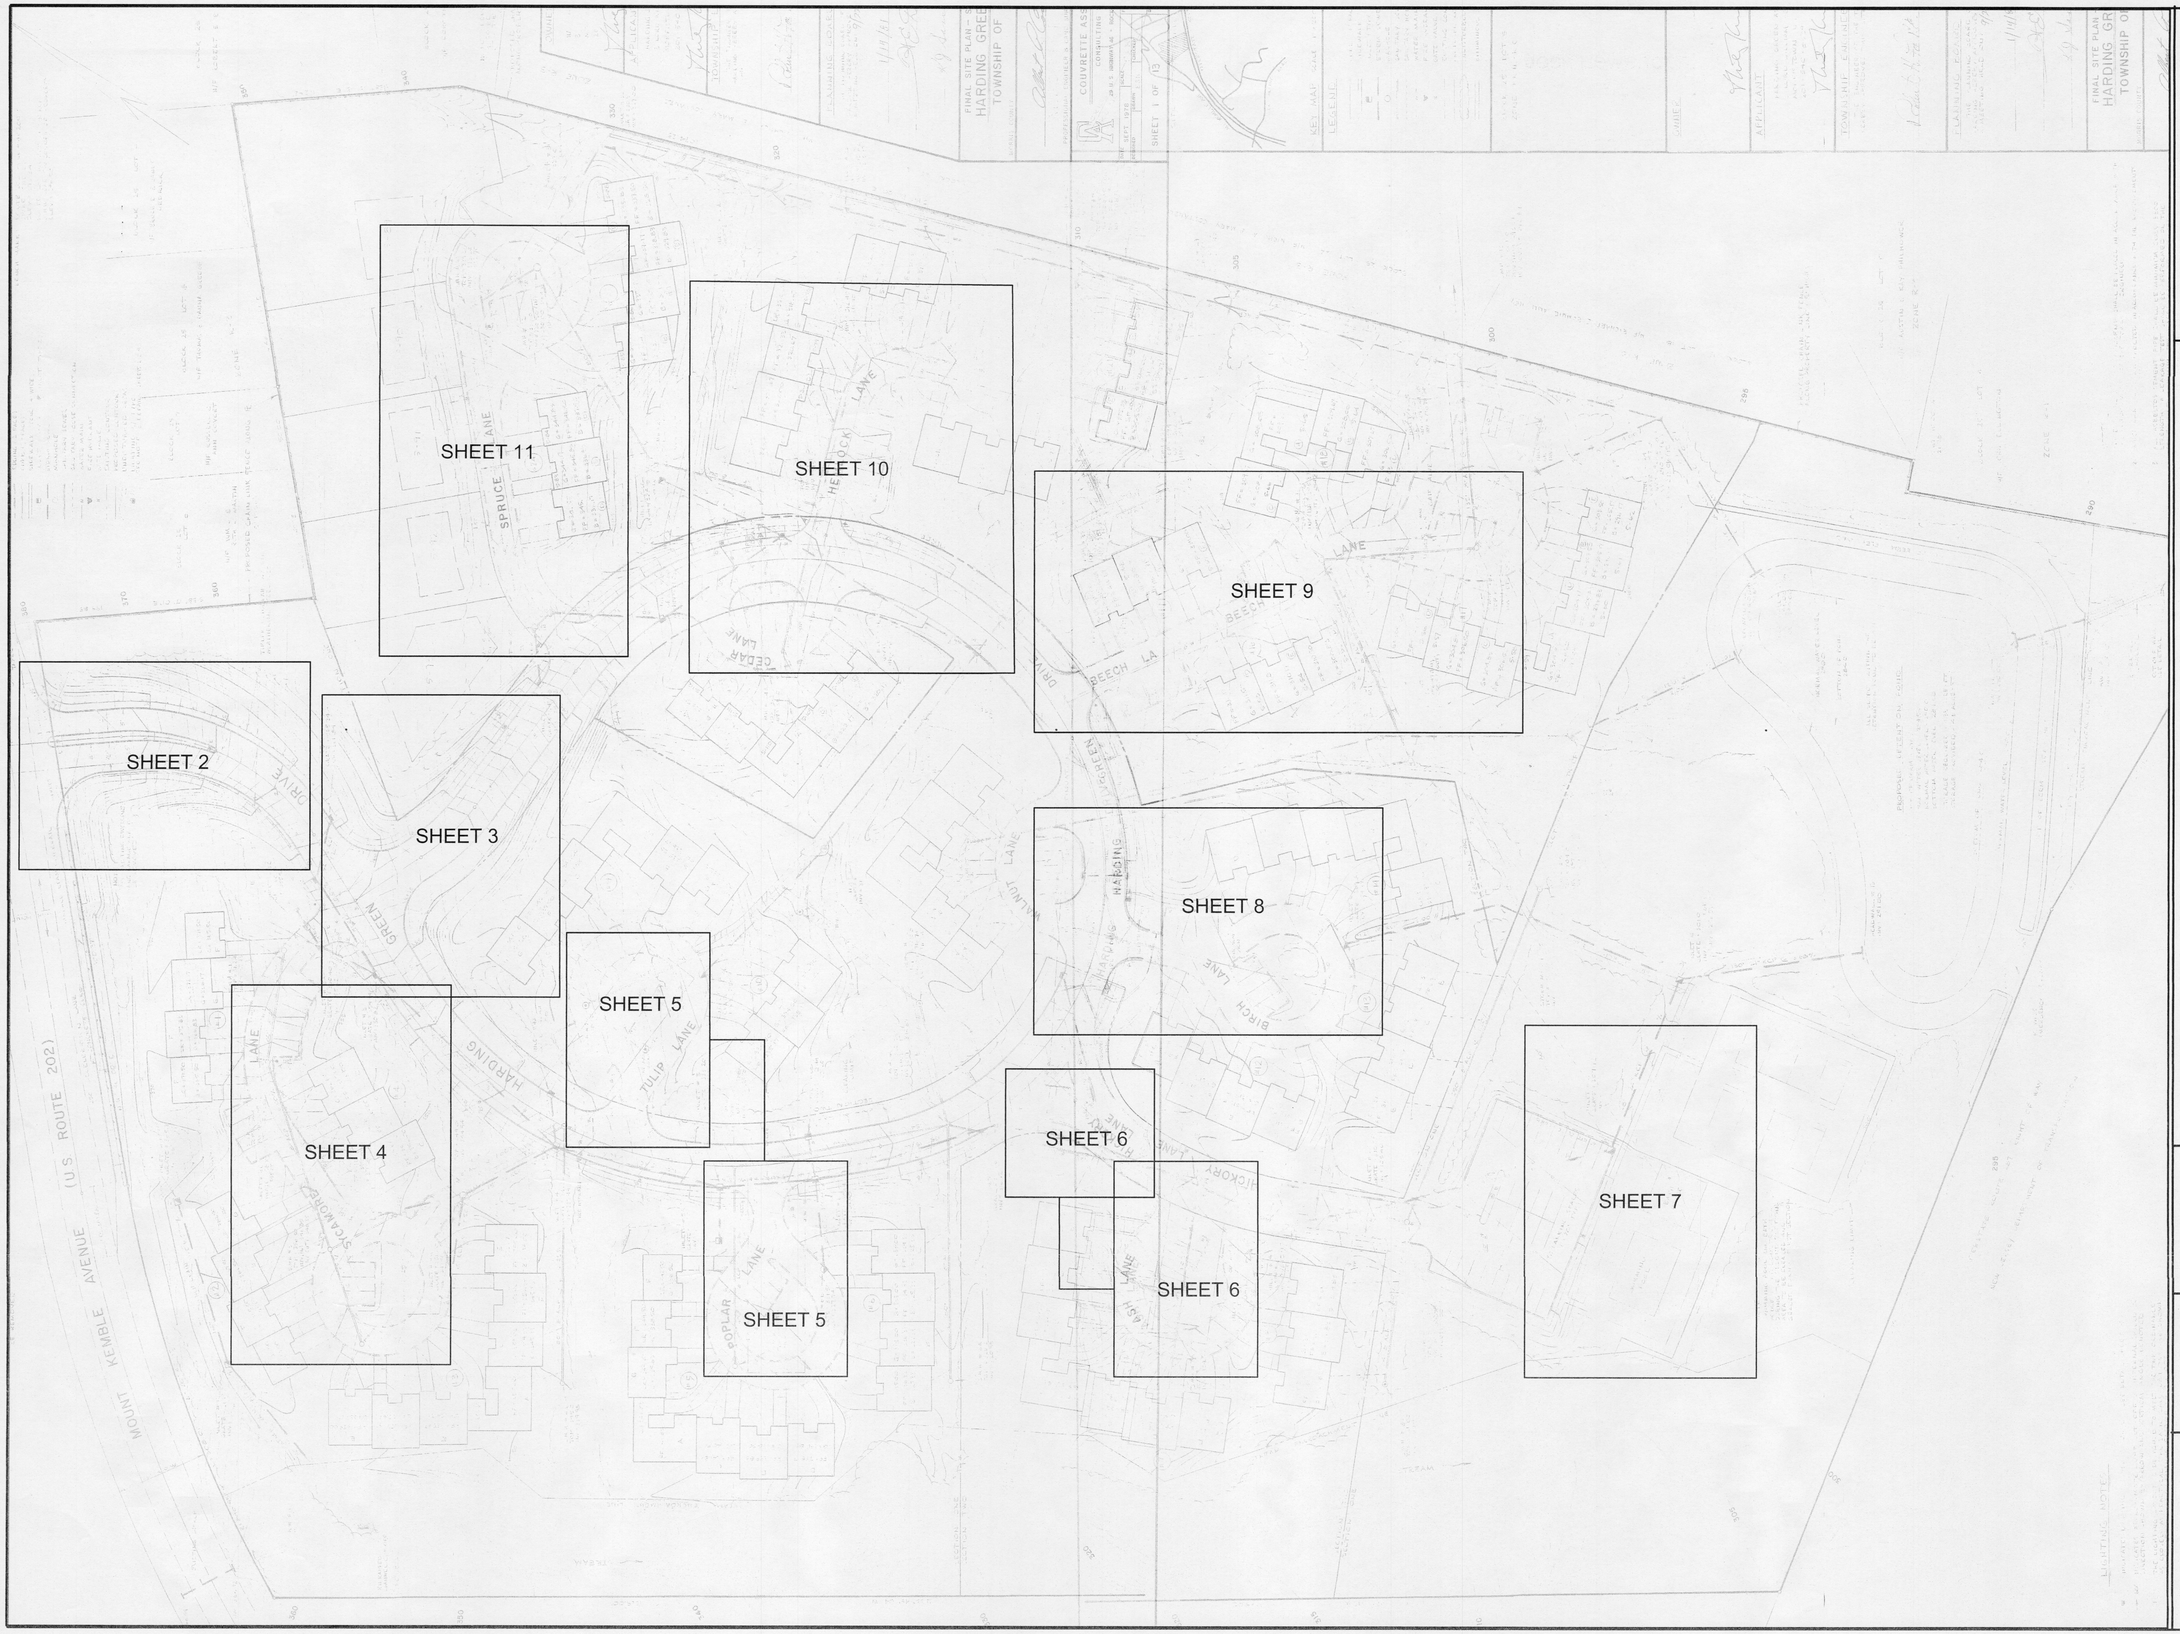

Jock Lewendon,
APLD

Landscape Designer


766 Schoolhouse Lane
Bound Brook, NJ 08805
732-302-9632

HARDING GREEN

Condominium Complex
Harding Green Drive
Morristown, NJ 07960

SITE PLAN

drawn by:	JSL
date:	1-10-17
scale:	1" = 50'
drawing no.:	1 of 11

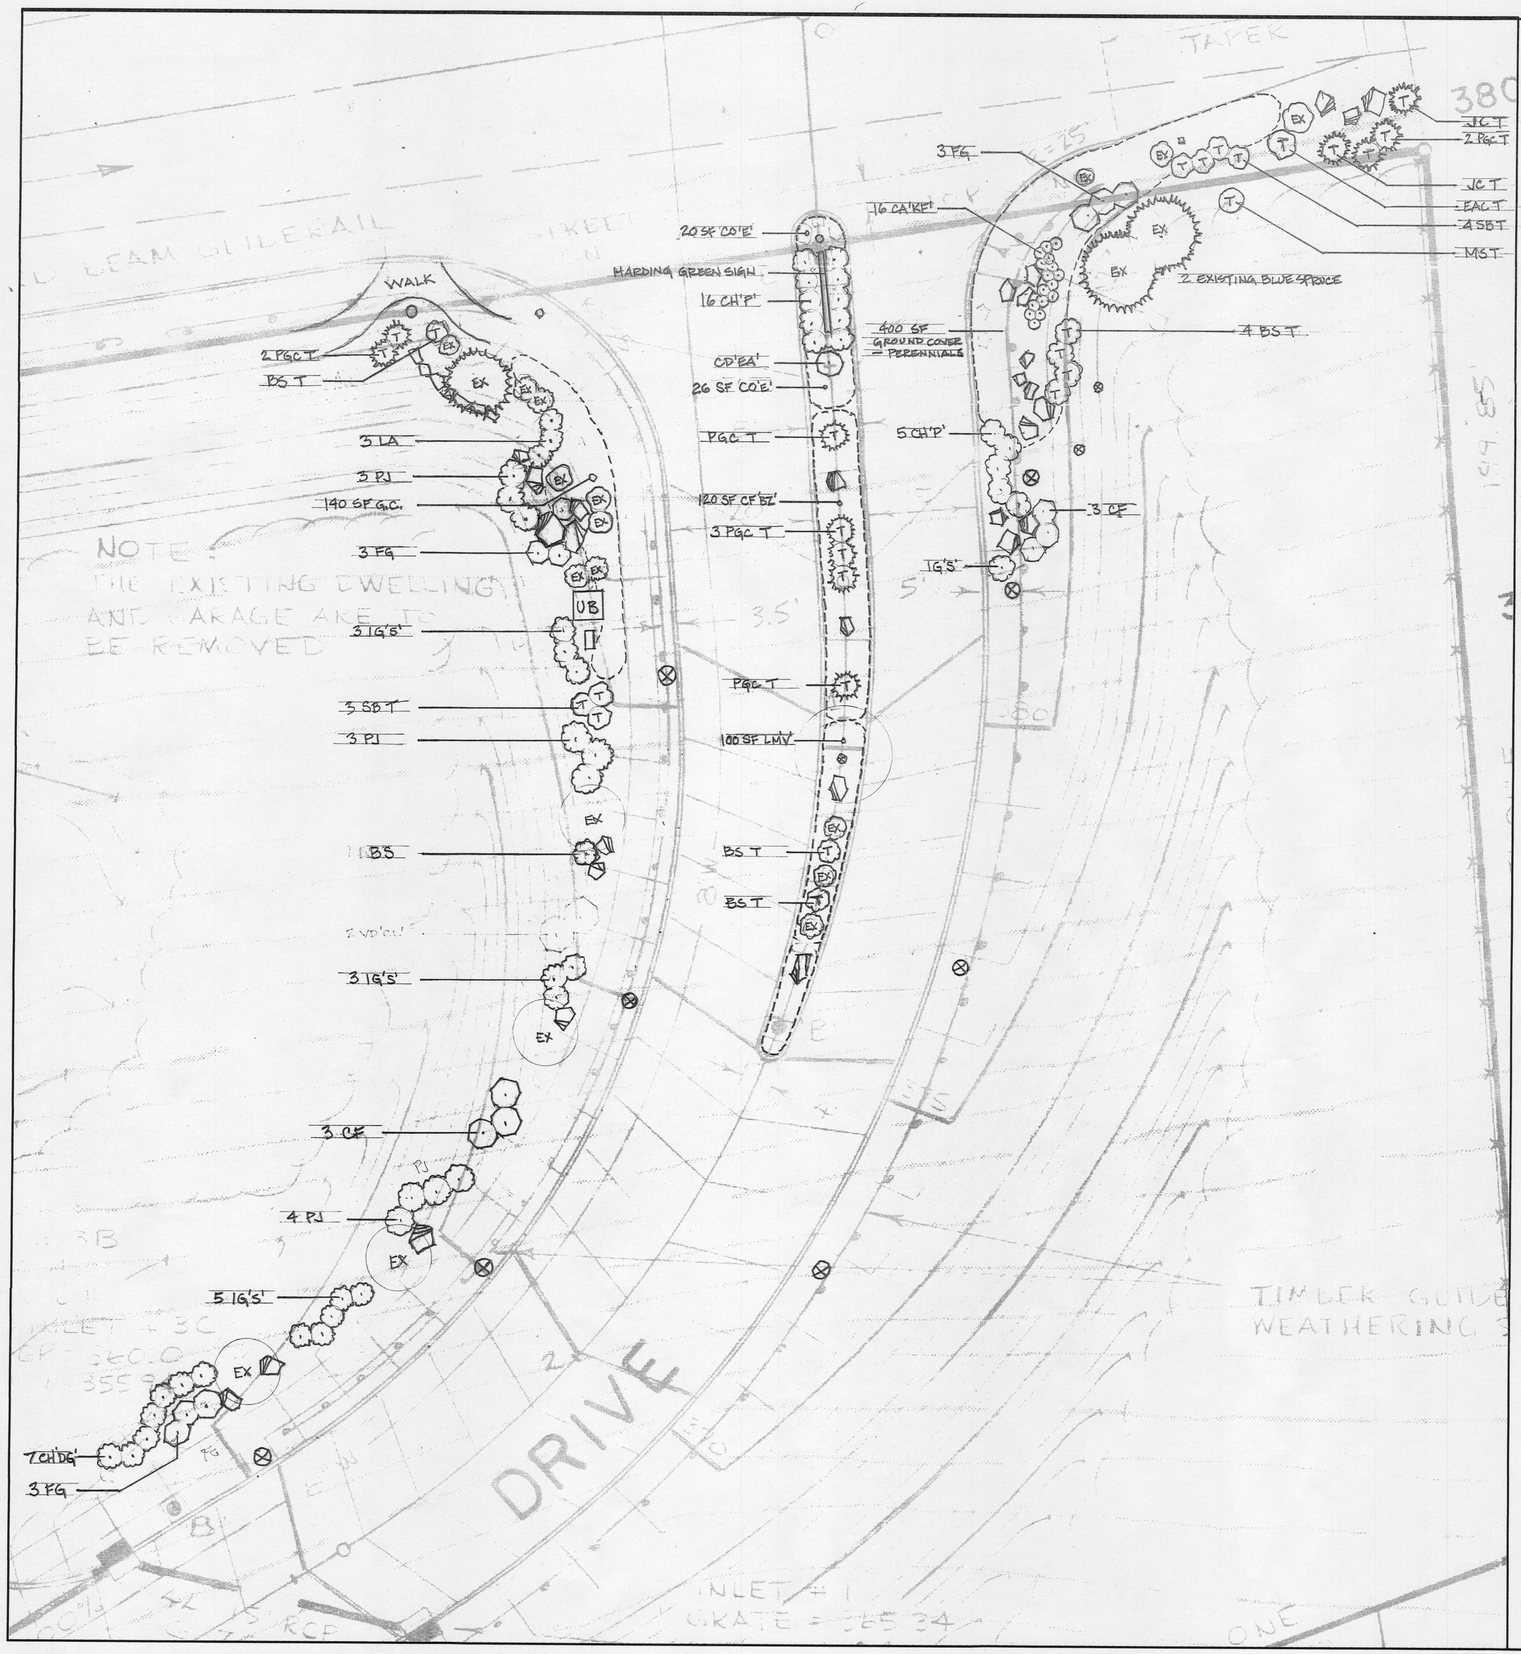

Jock Lewendon,
APLD

Landscape Designer

766 Schoolhouse Lane
Bound Brook, NJ 08805
732-302-9632

HARDING GREEN

Condominium Complex
Harding Green Drive
Morristown, NJ 07960


NORTH

REVISIONS:

LANDSCAPE PLANTING PLAN

Harding Green Entrance

drawn by:	JSL
date:	1-10-17
scale:	1" = 10'
drawing no.:	2 of 11

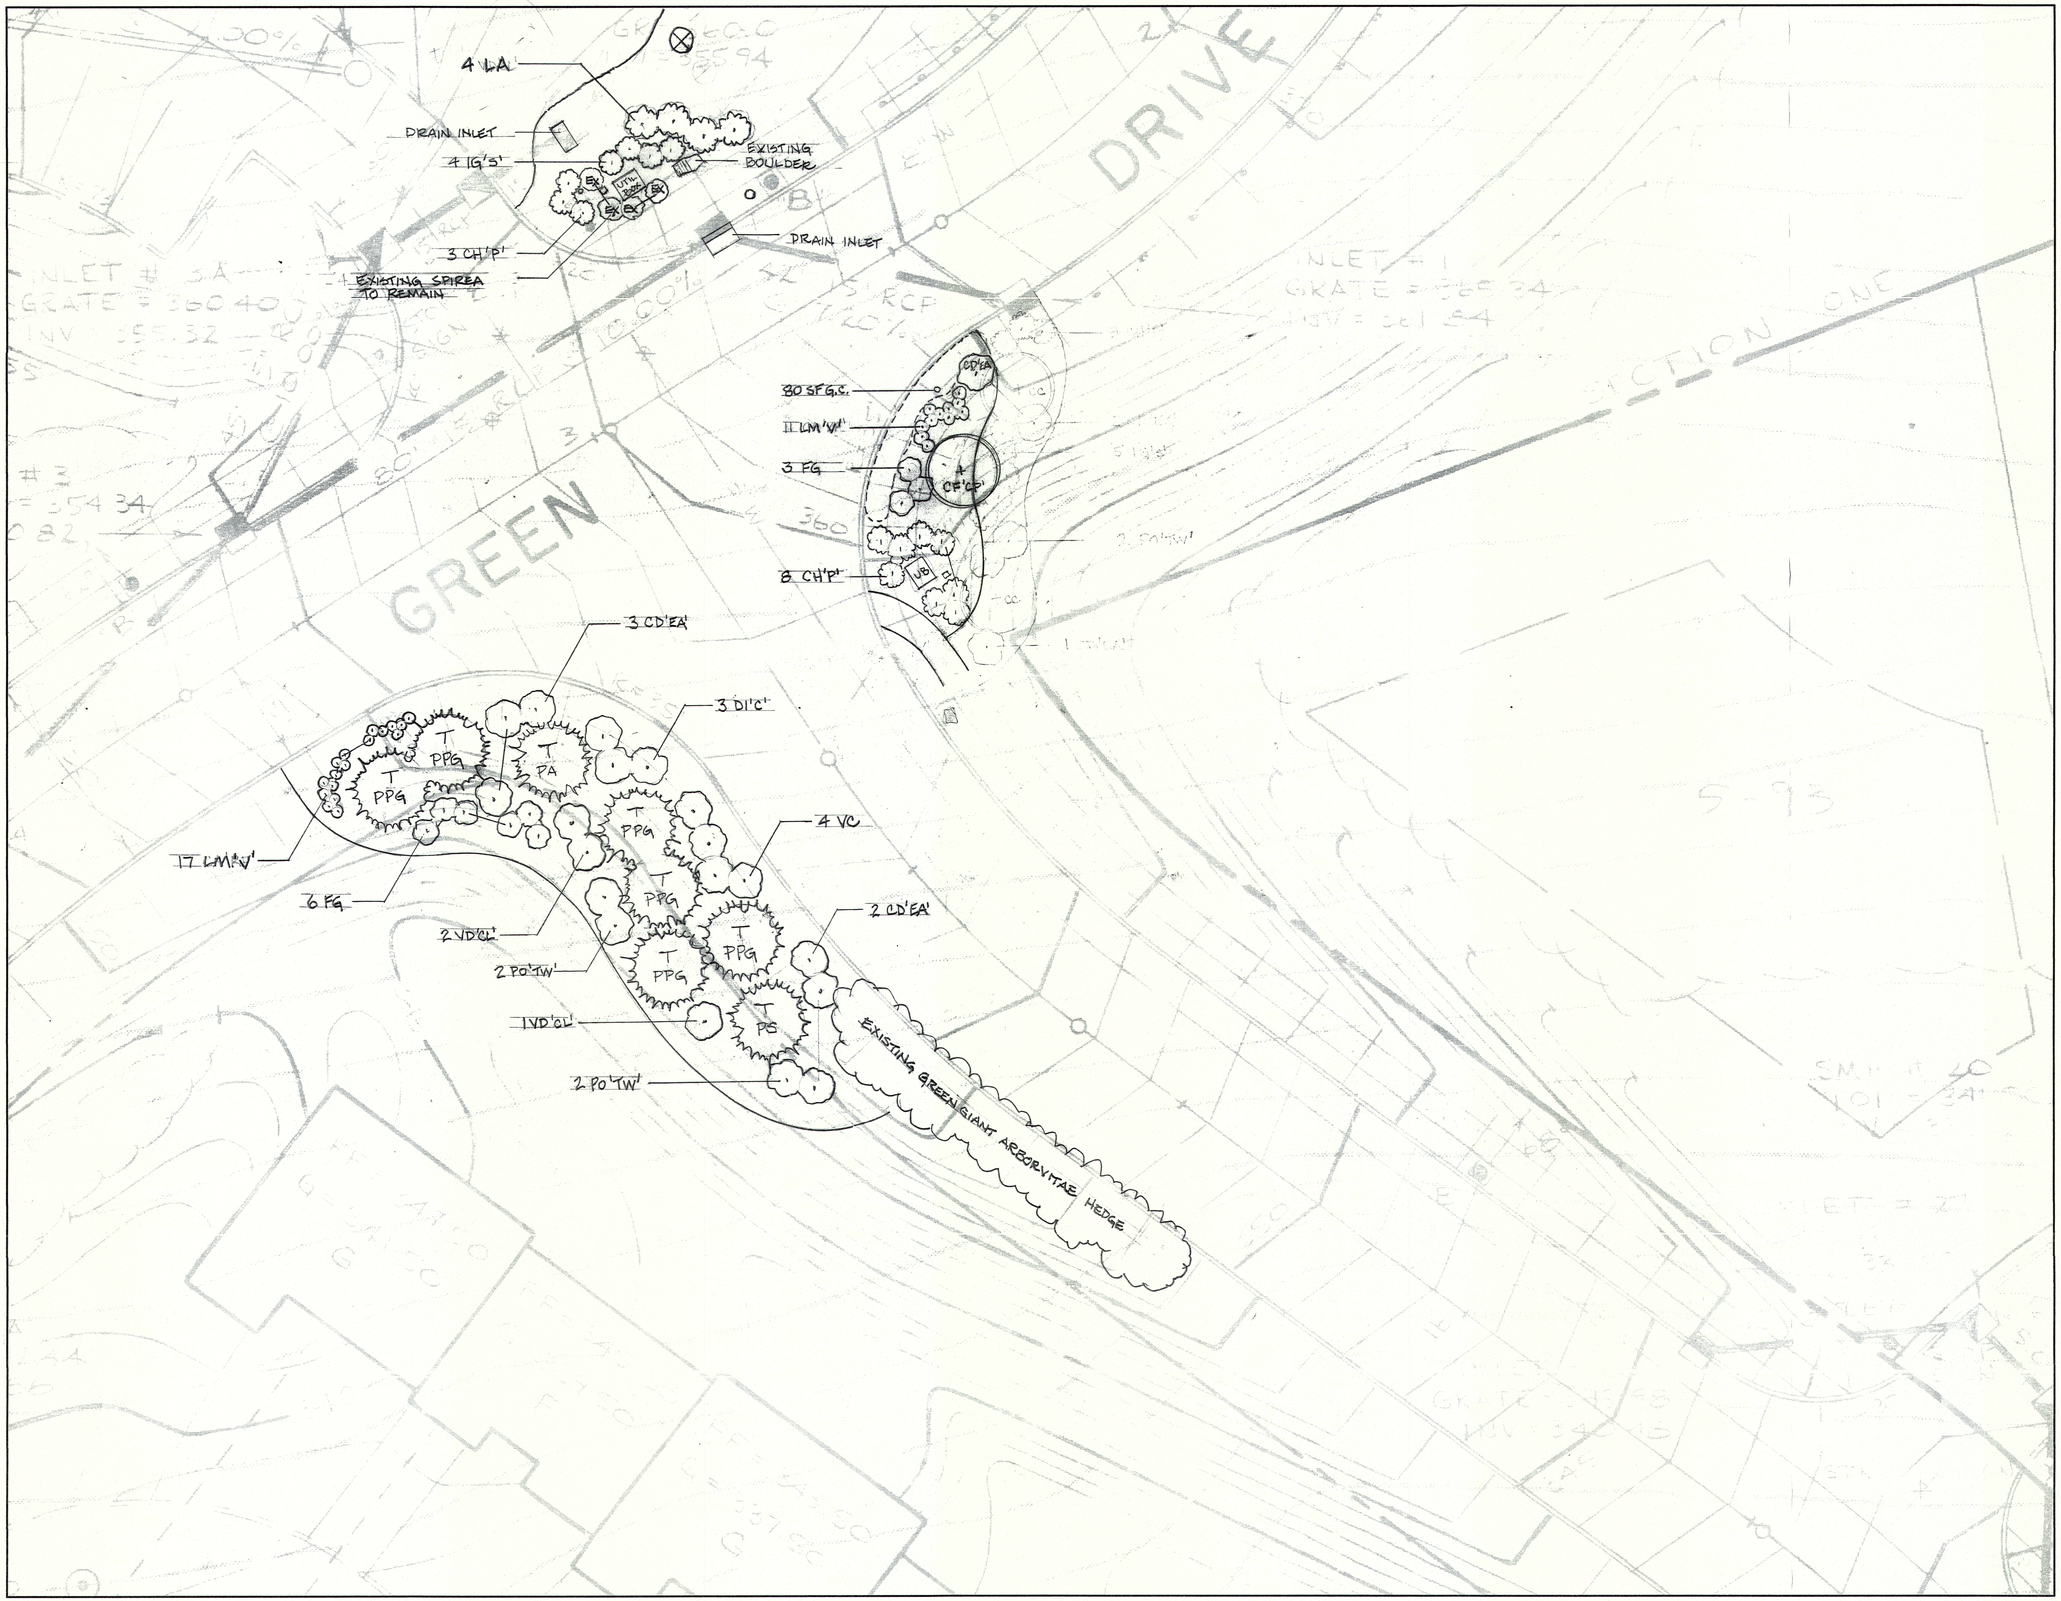

Jock Lewendon,
APLD

Landscape Designer

766 Schoolhouse Lane
Bound Brook, NJ 08805
732-302-9632

HARDING GREEN

Condominium Complex
Harding Green Drive
Morristown, NJ 07960


NORTH


REVISIONS:

LANDSCAPE PLANTING PLAN

Harding Green Drive
Top of circle

drawn by:	JSL
date:	1-10-17
scale:	1" = 10'
drawing no.:	3 of 11

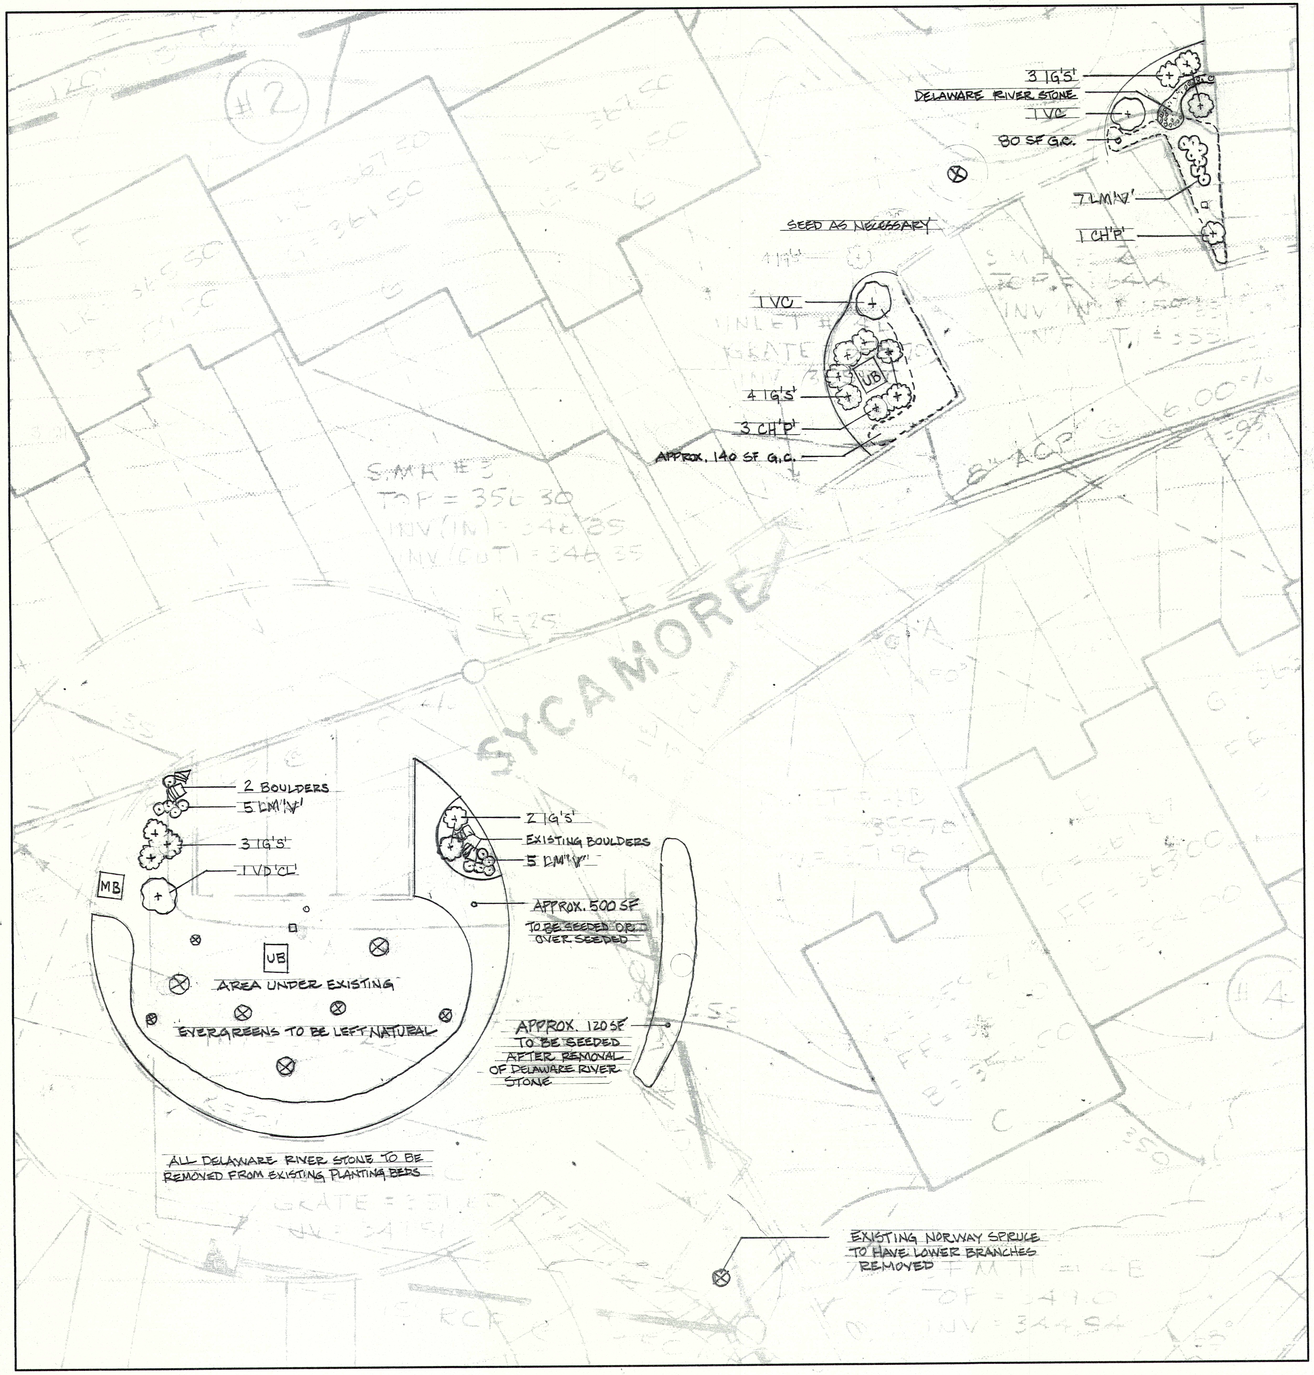

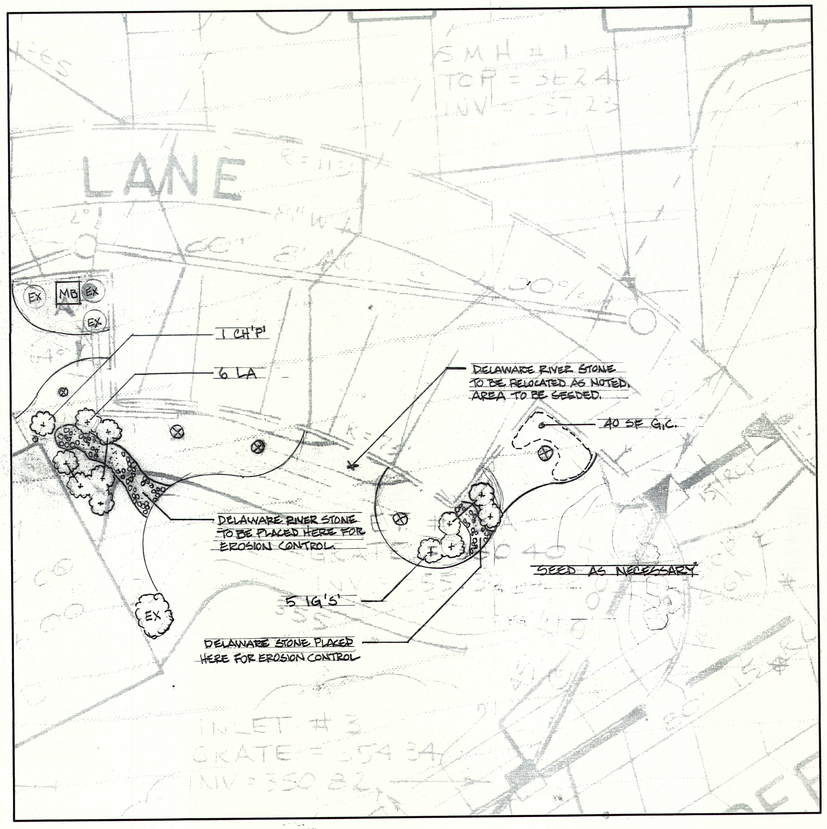

Jock Lewendon,
APLD

Landscape Designer

766 Schoolhouse Lane
Bound Brook, NJ 08805
732-302-9632

HARDING GREEN

Condominium Complex
Harding Green Drive
Morristown, NJ 07960

NORTH


REVISIONS:


LANDSCAPE PLANTING PLAN

Sycamore Lane cul de sac

Sycamore Lane entrance parking area

drawn by:	JSL
date:	1-10-17
scale:	1" = 10'
drawing no.:	4 of 11

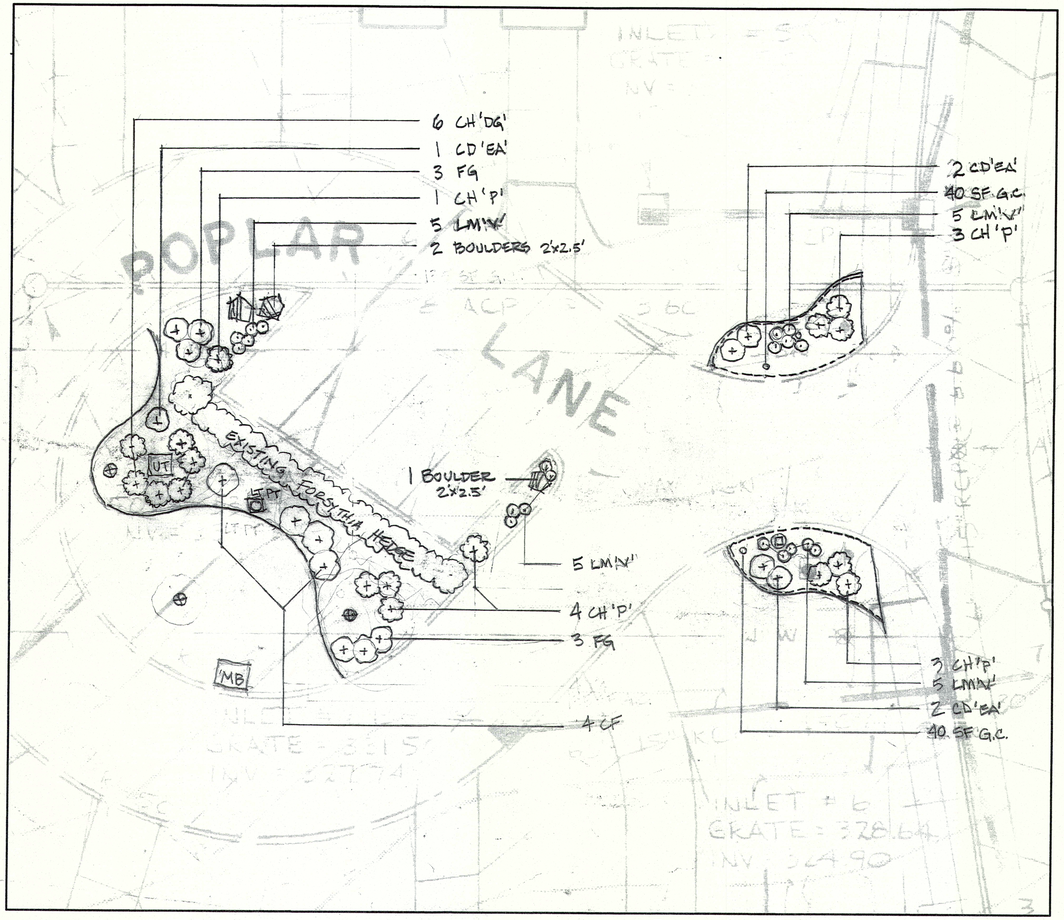

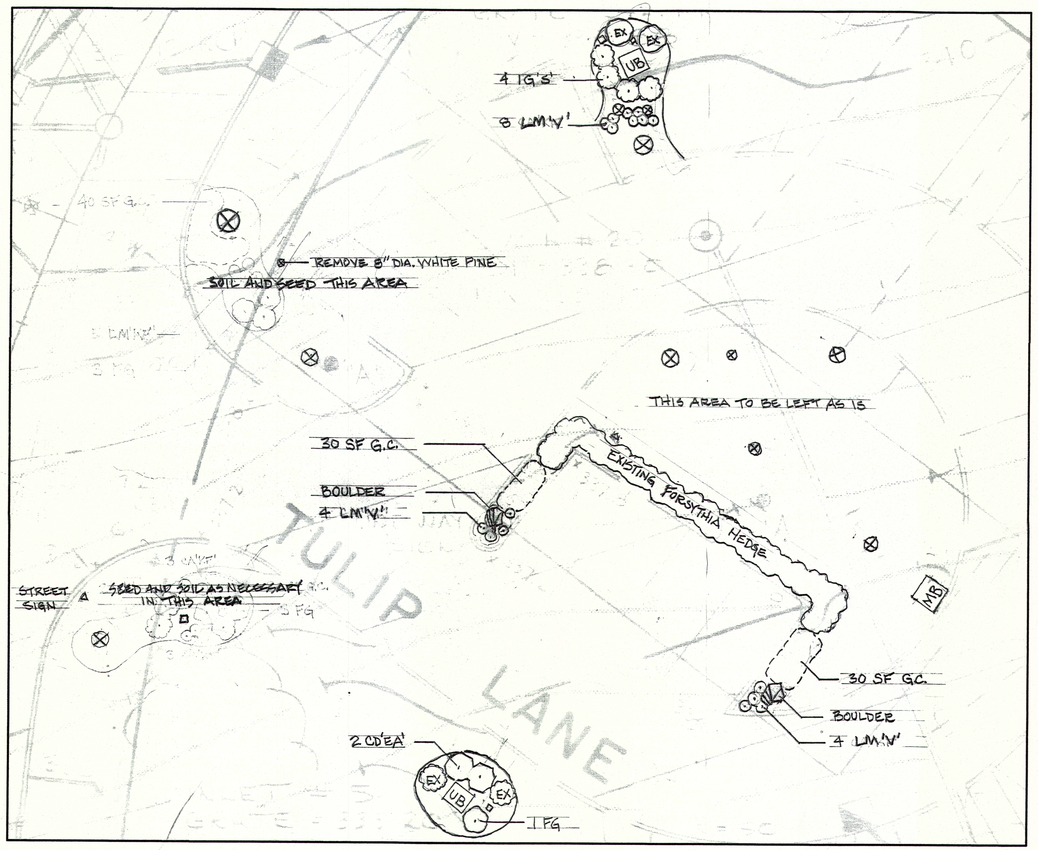

Jock Lewendon,
APLD

Landscape Designer

766 Schoolhouse Lane
Bound Brook, NJ 08805
732-302-9632

HARDING GREEN

Condominium Complex
Harding Green Drive
Morristown, NJ 07960

NORTH


REVISIONS:


LANDSCAPE PLANTING PLAN

Tulip Lane entrance and cul de sac

Poplar Lane entrance and cul de sac

drawn by:	JSL
date:	1-10-17
scale:	1" = 10'
drawing no.:	5 of 11

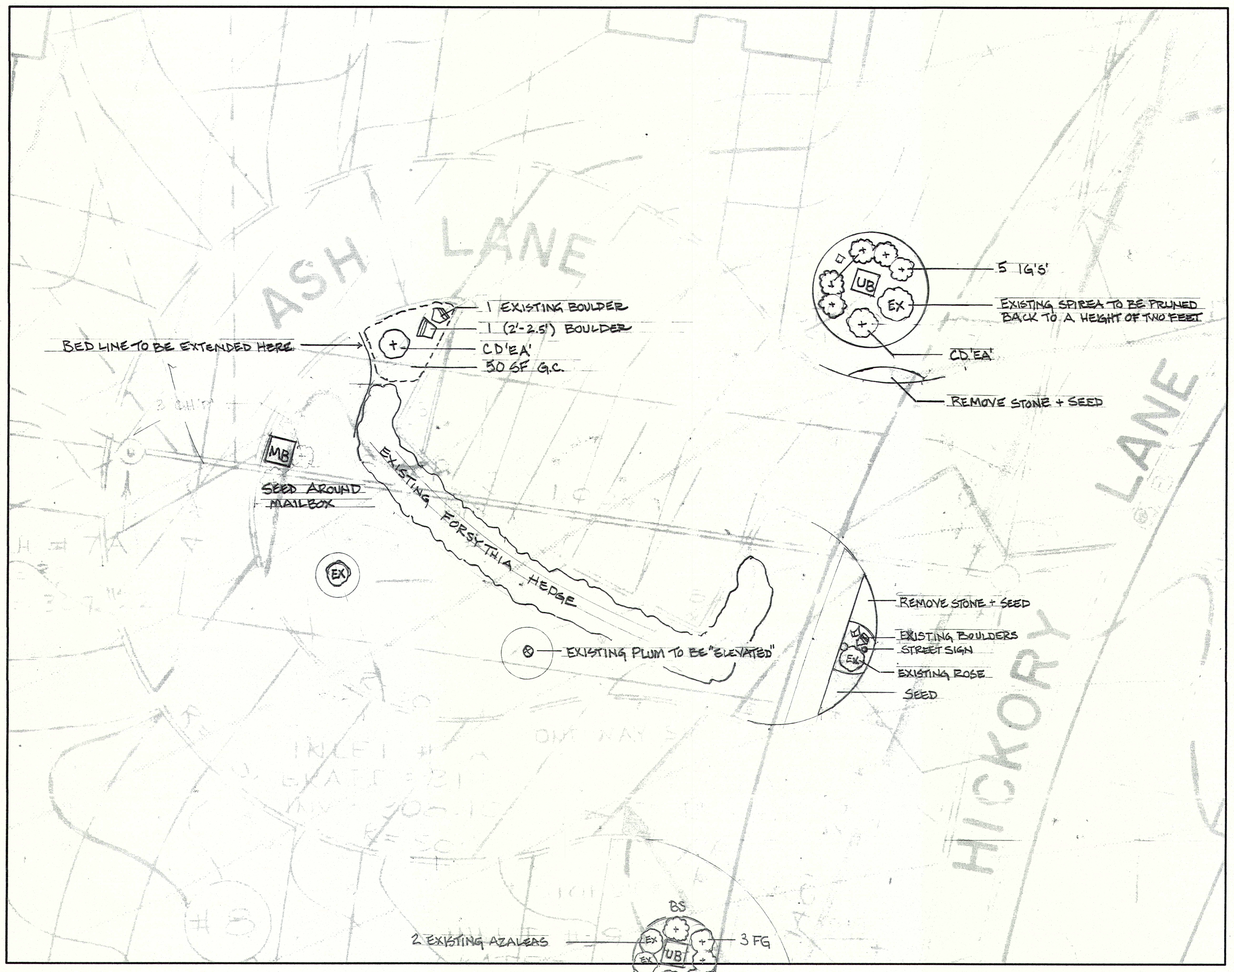

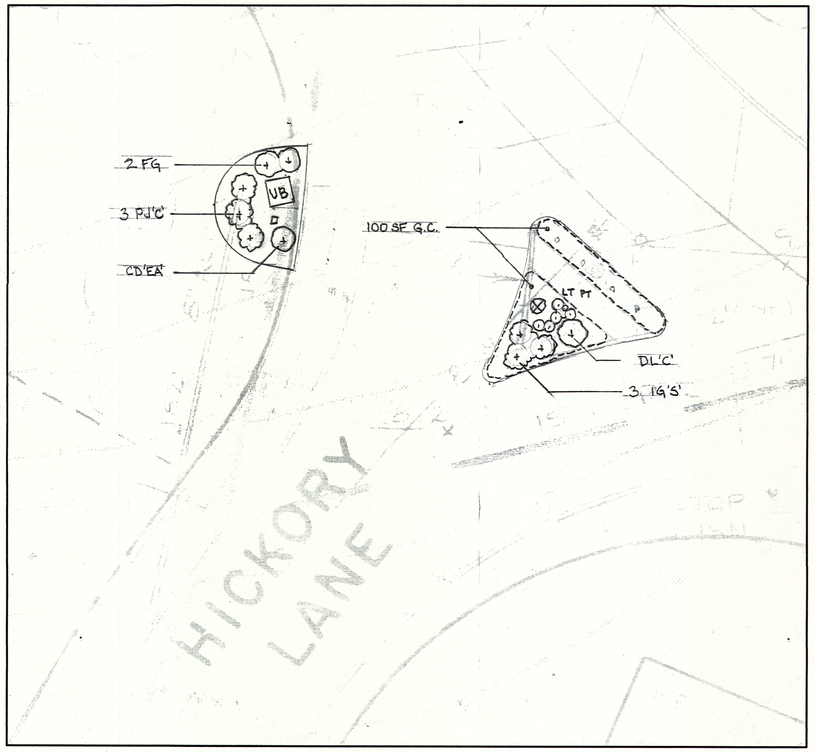

Jock Lewendon,
APLD

Landscape Designer

766 Schoolhouse Lane
Bound Brook, NJ 08805
732-302-9632

HARDING GREEN

Condominium Complex
Harding Green Drive
Morristown, NJ 07960


NORTH

REVISIONS:

LANDSCAPE PLANTING PLAN

Ash Lane cul de sac

drawn by:	JSL
date:	1-10-17
scale:	1" = 10'
drawing no.:	6 of 11

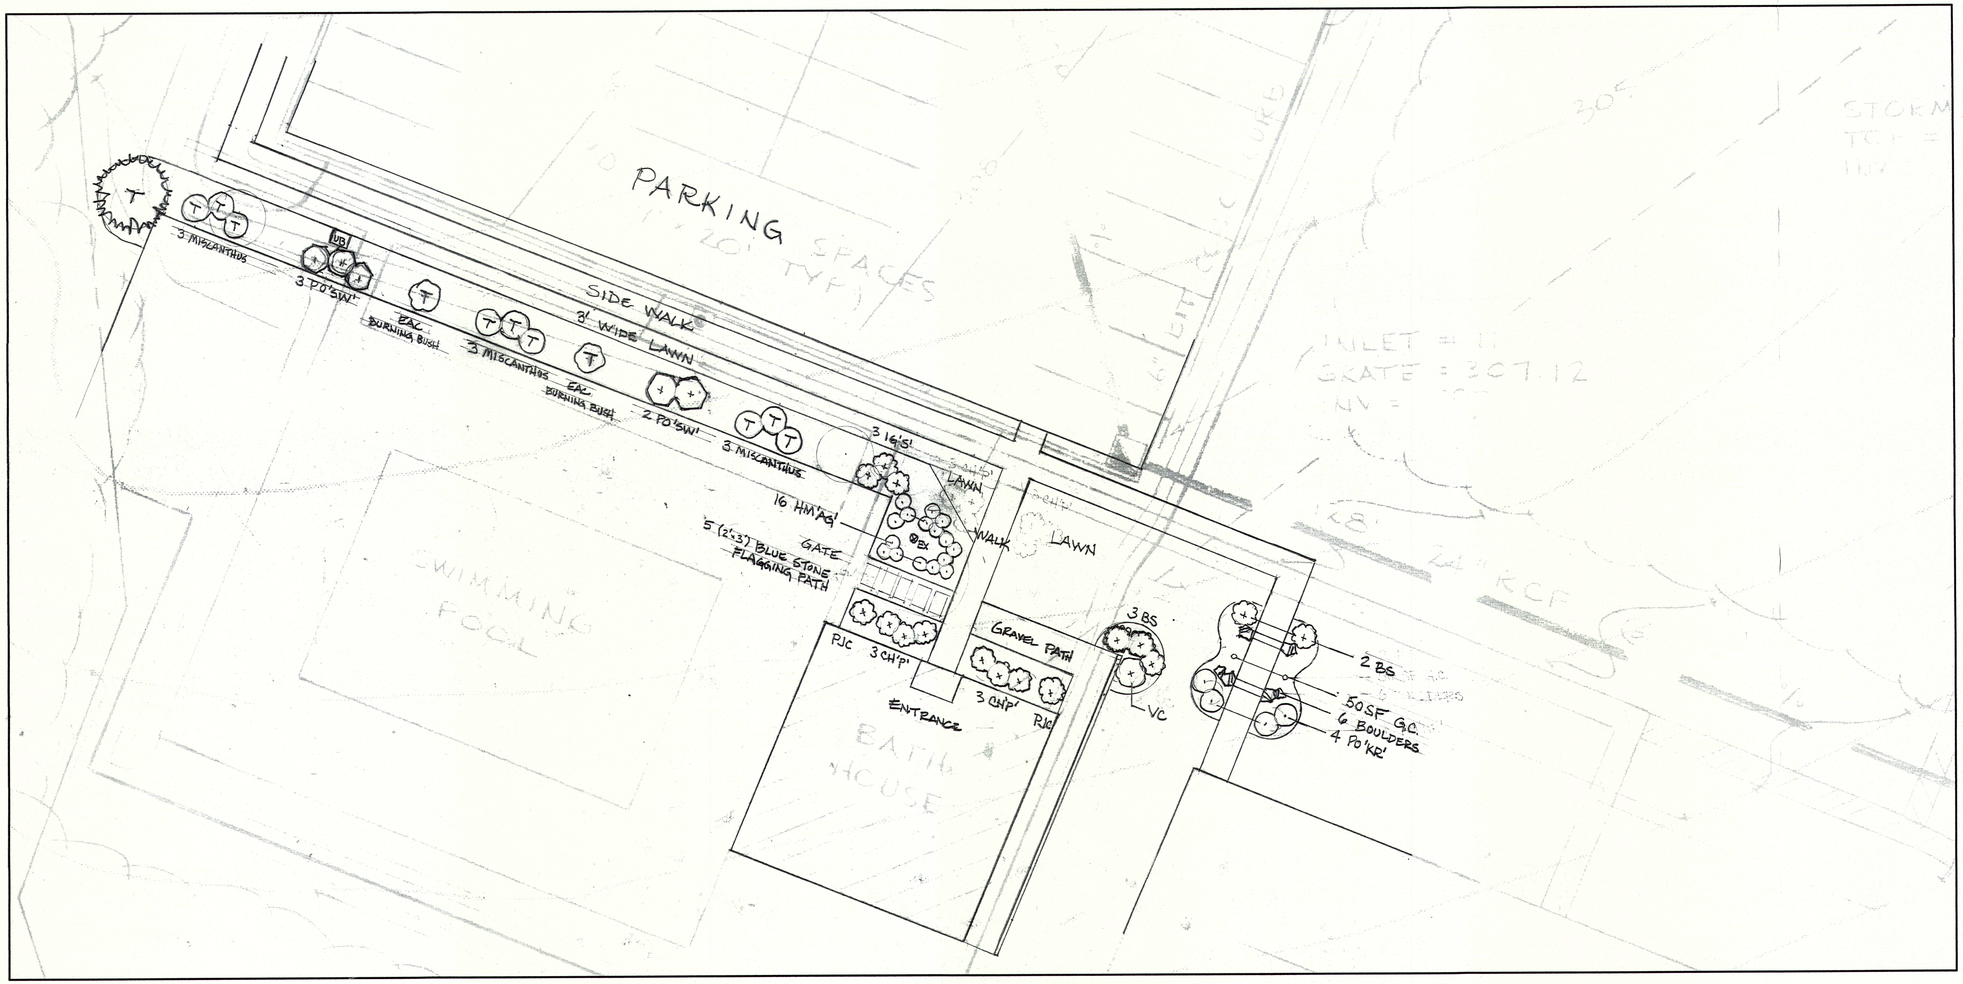

NOTE: EITHER EXISTING DELAWARE RIVER STONE (REMOVED FROM OTHER LOCATIONS ON PROPERTY) TO BE USED AS A PLANTING BED MULCH FOR BEDS AROUND POOL AREA.

Jock Lewendon,
APLD

Landscape Designer

766 Schoolhouse Lane
Bound Brook, NJ 08805
732-302-9632

HARDING GREEN

Condominium Complex
Harding Green Drive
Morristown, NJ 07960


NORTH


REVISIONS:

LANDSCAPE PLANTING PLAN

Pool Entrance Area

drawn by:	JSL
date:	1-10-17
scale:	1" = 10'
drawing no.:	7 of 11

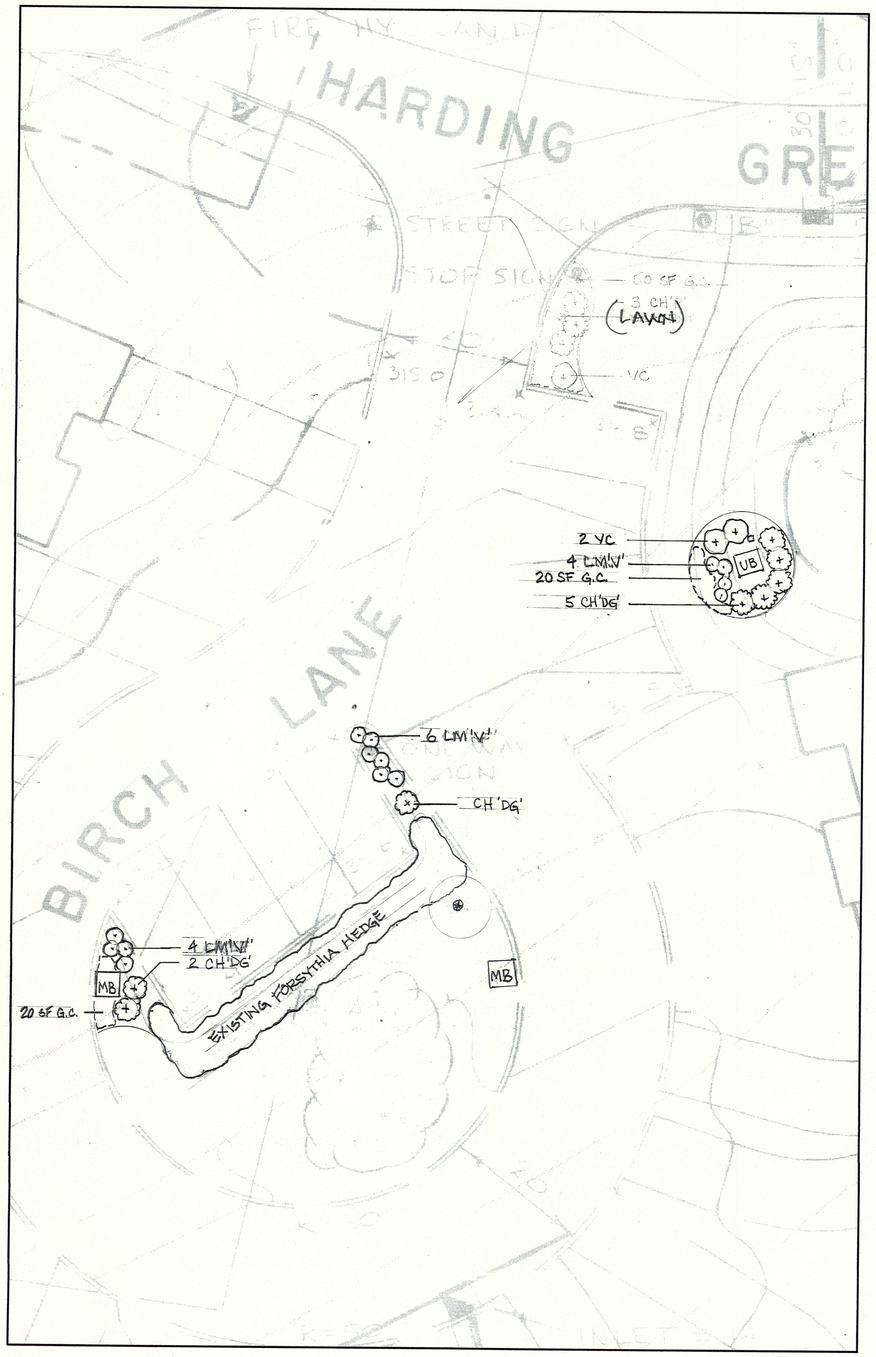

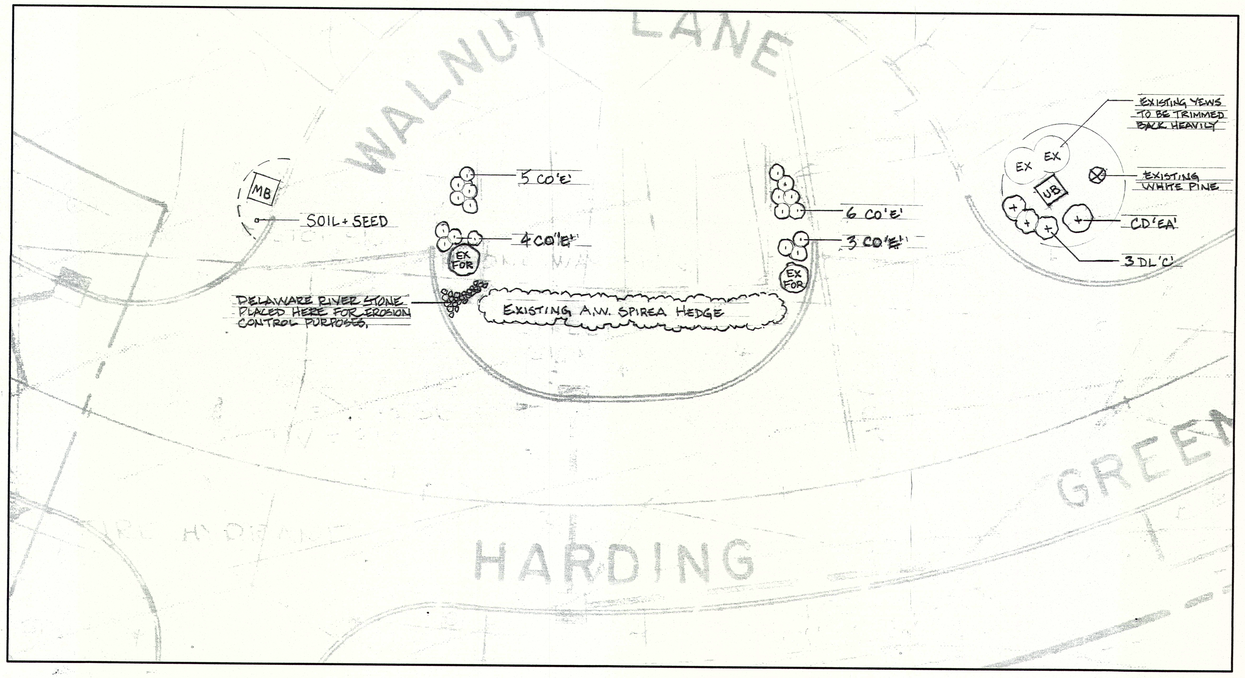

Jock Lewendon,
APLD

Landscape Designer

766 Schoolhouse Lane
Bound Brook, NJ 08805
732-302-9632

HARDING GREEN

Condominium Complex
Harding Green Drive
Morristown, NJ 07960

NORTH


REVISIONS:

LANDSCAPE PLANTING PLAN

Walnut Lane parking area

Birch Lane entrance and cul de sac


drawn by:	JSL
date:	1-10-17
scale:	1" = 10'
drawing no.:	8 of 11

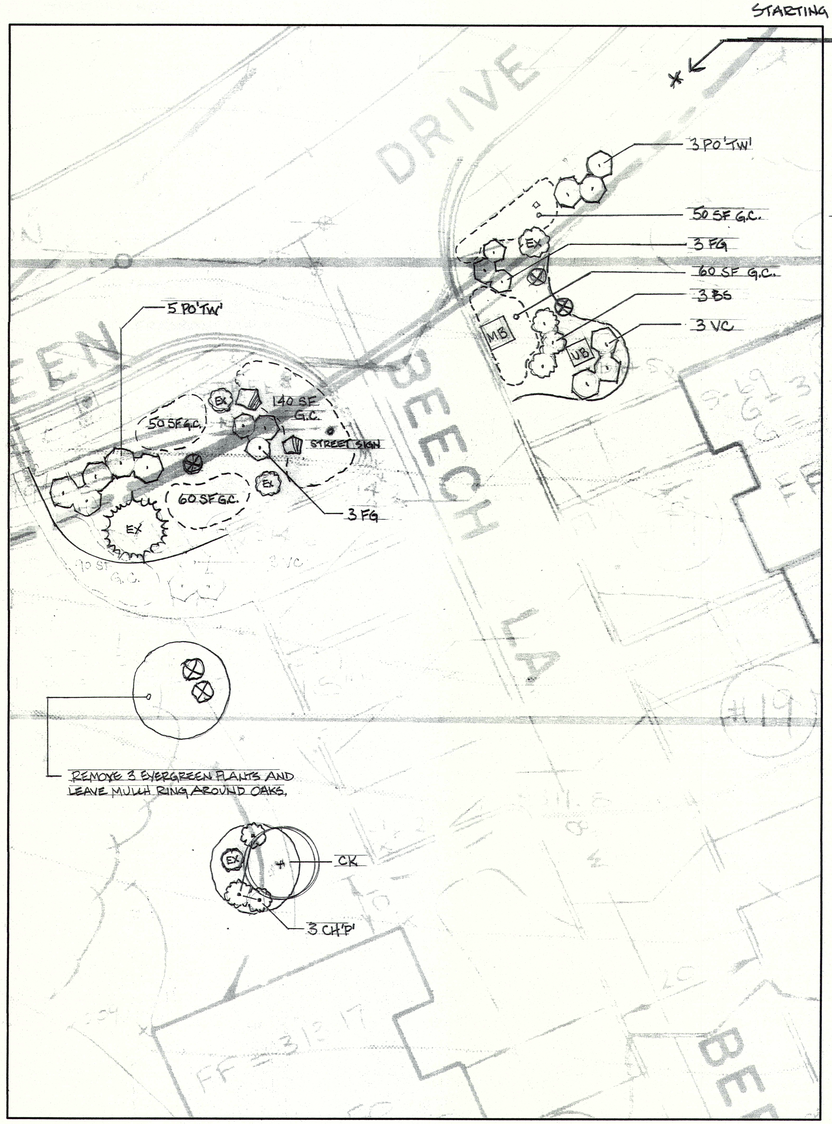


NOTE

THERE IS 120+ LINEAR FEET OF PLANTING AREA BETWEEN THE SIDEWALK AND FENCE ON HARDING DRIVE BETWEEN BEECH LANE & HEMLOCK LANE. 10 GROUPS OF 3 PLANTS EACH WILL BE PLANTED IN THIS PLANTING AREA. THE 3 PLANTS IN EACH GROUP WILL BE THE SAME, THEY WILL BE PLANTED 3 FEET APART AND THERE WILL BE A 6 FOOT SPACE IN BETWEEN GROUPS. THERE SHOULD BE APPROXIMATELY 10 GROUPS. 5 DIFFERENT SPECIES WILL BE USED TWICE (EACH)

THE FIVE SPECIES TO BE USED:
'EARLY AMETHYST' BEAUTY BERRY,
DWARF FOTHERGILLA
FRAGRANT VIBURNUM
PROSTRATE PLUM YEW
'SHAMROCK' INKBERRY HOLLY

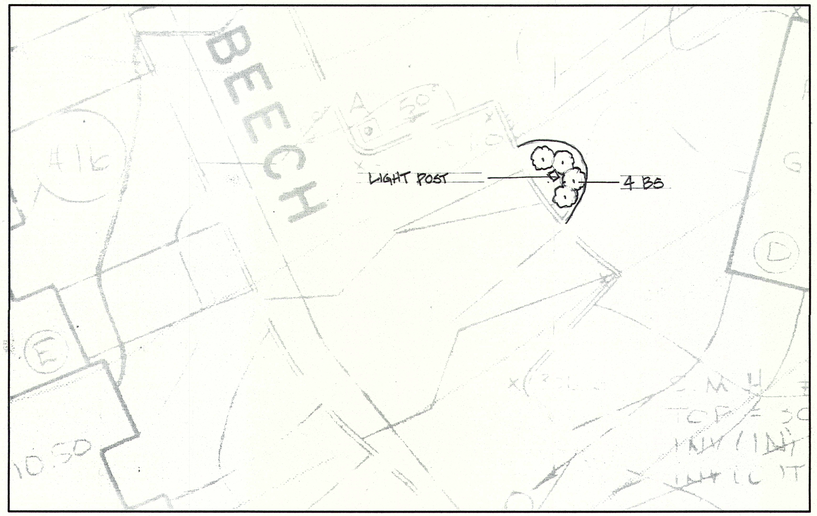

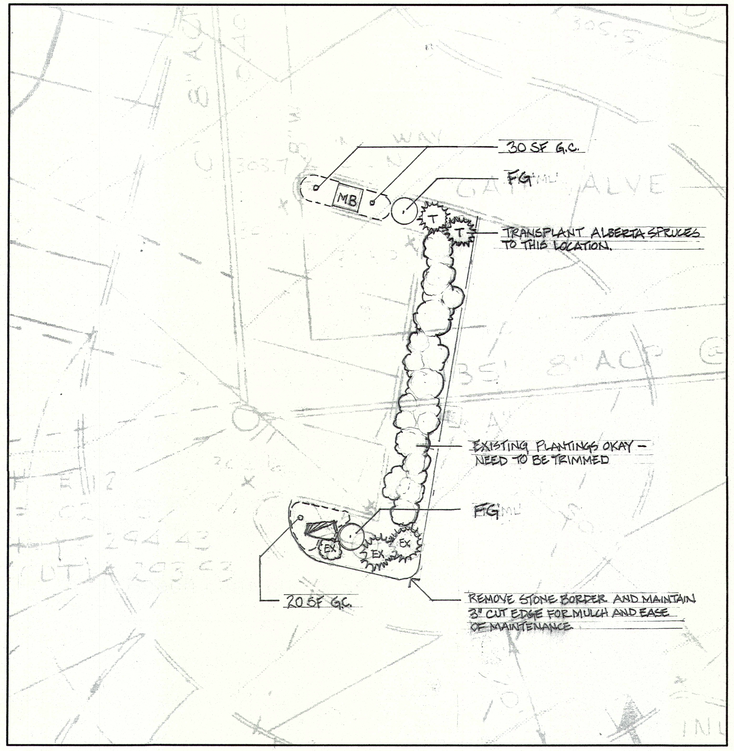

Jock Lewendon,
APLD

Landscape Designer

766 Schoolhouse Lane
Bound Brook, NJ 08805
732-302-9632

HARDING GREEN

Condominium Complex
Harding Green Drive
Morristown, NJ 07960

NORTH


REVISIONS:


LANDSCAPE PLANTING PLAN

Beech Lane entrance and parking areas

Beech Lane cul de sac

drawn by:	JSL
date:	1-10-17
scale:	1" = 10'
drawing no.:	9 of 11

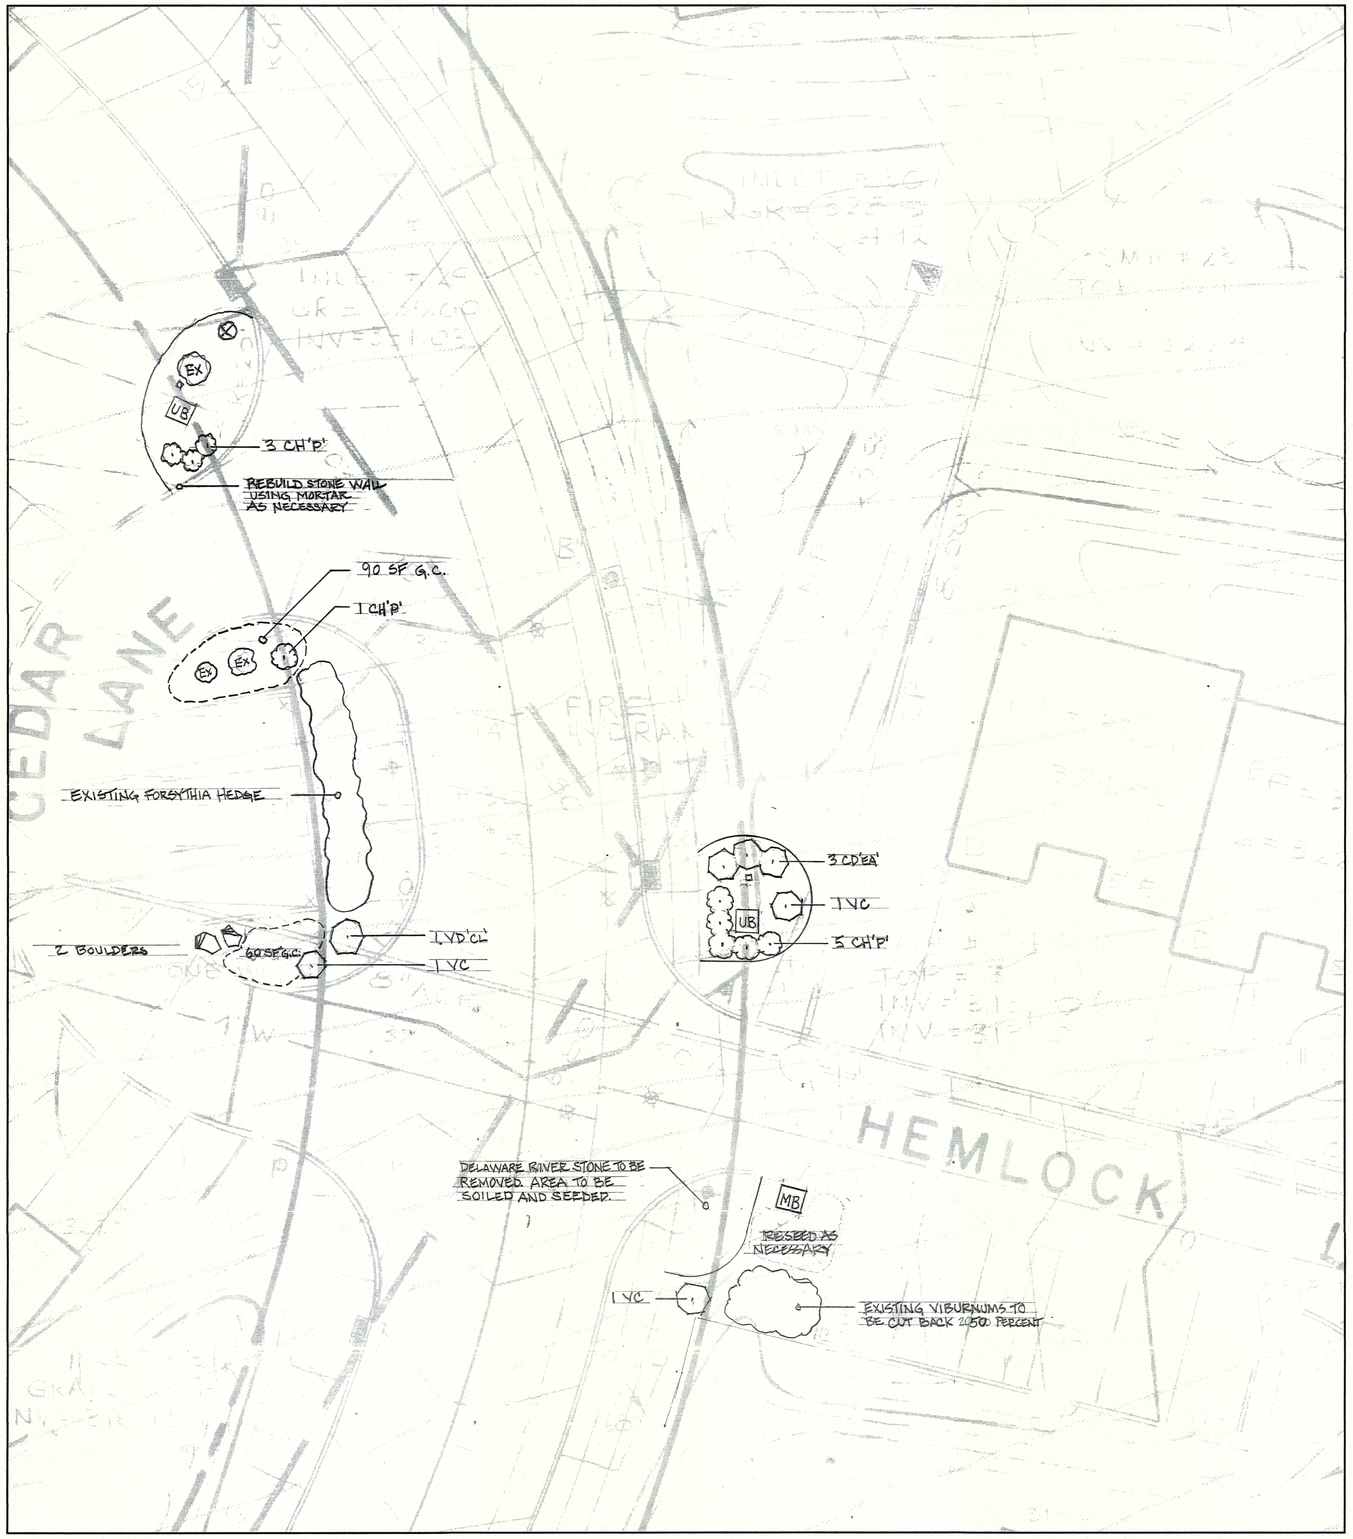

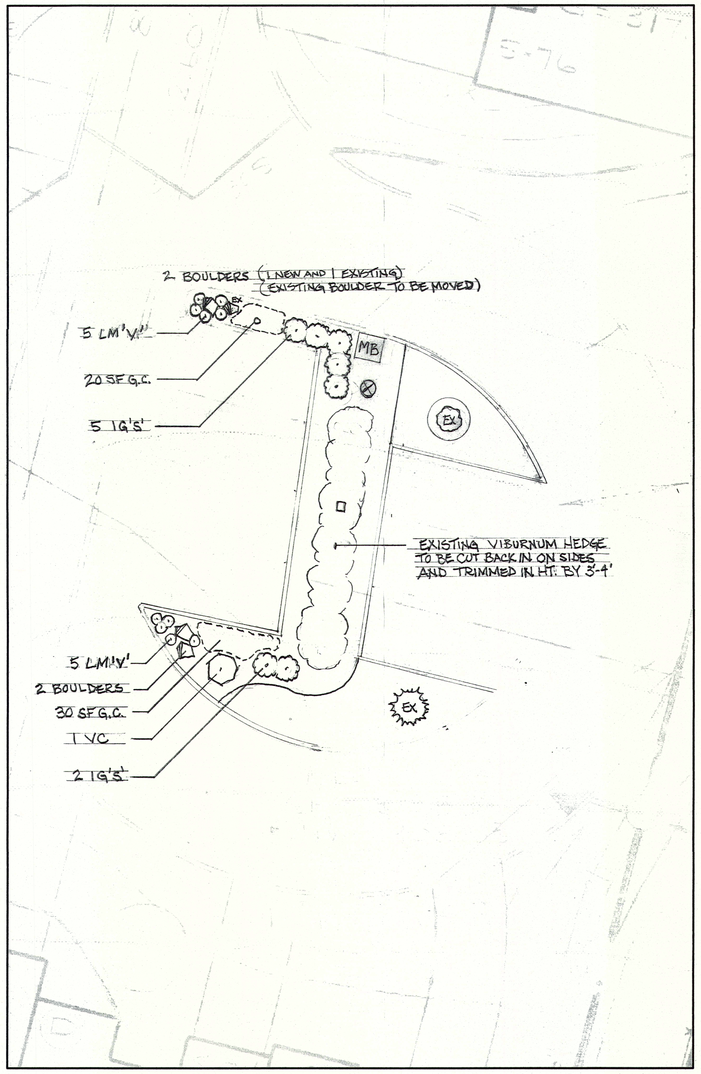

Jock Lewendon,
APLD

Landscape Designer

766 Schoolhouse Lane
Bound Brook, NJ 08805
732-302-9632

HARDING GREEN

Condominium Complex
Harding Green Drive
Morristown, NJ 07960

NORTH


REVISIONS:


LANDSCAPE PLANTING PLAN

Cedar Lane and Hemlock Lane entrance

Hemlock Lane cul de sac

drawn by:	JSL
date:	1-10-17
scale:	1" = 10'
drawing no.:	10 of 11

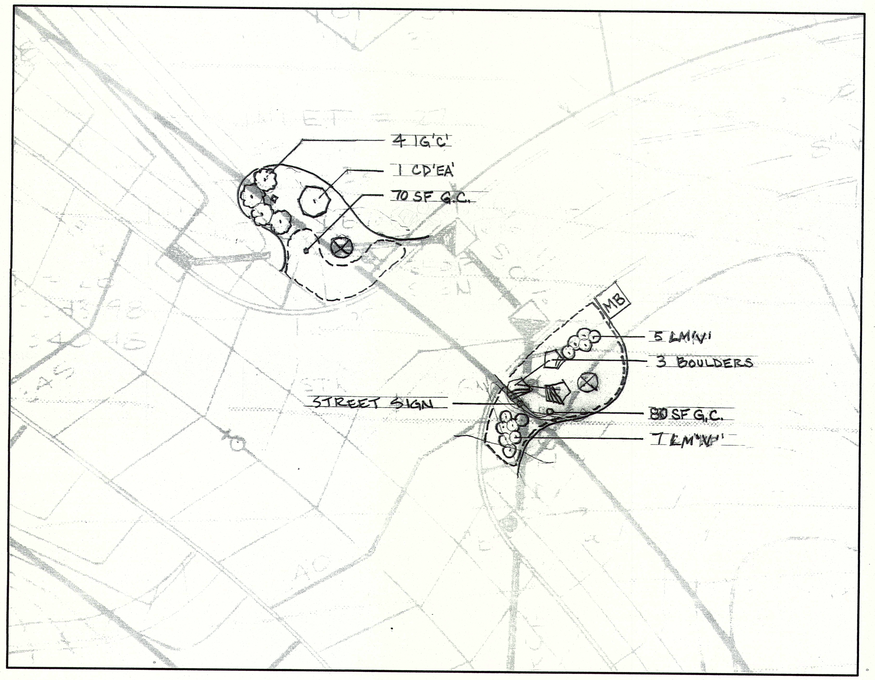

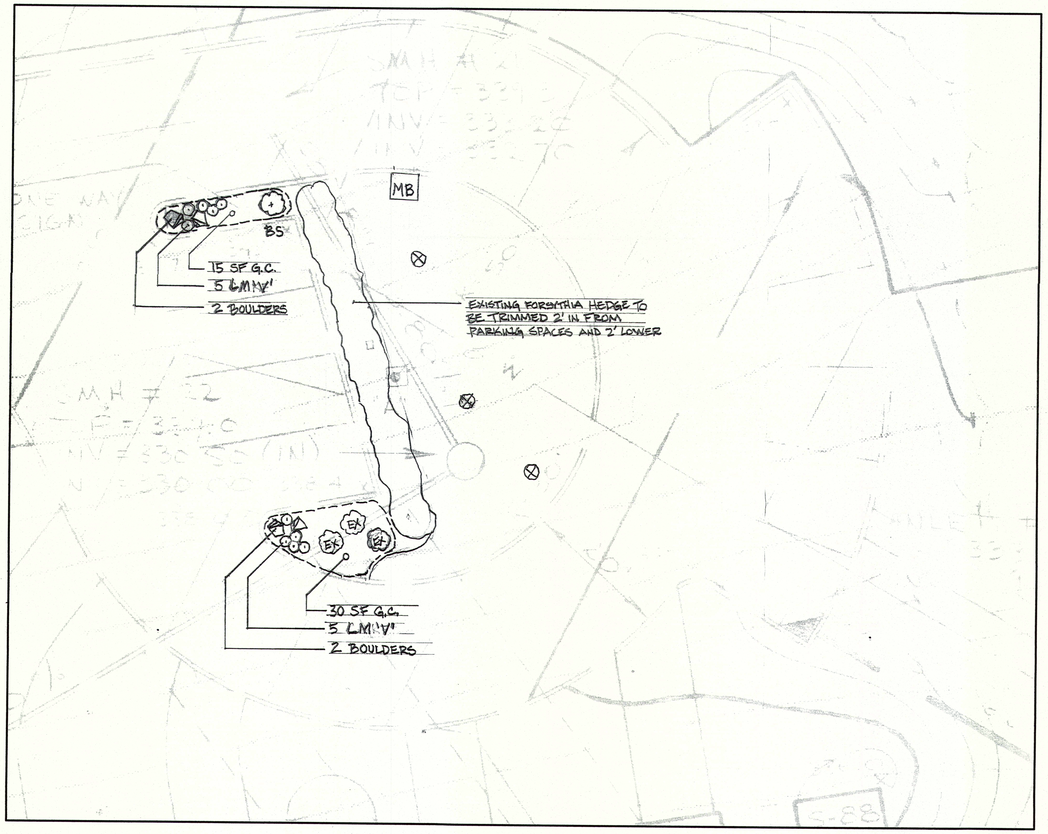

Jock Lewendon,
APLD

Landscape Designer

766 Schoolhouse Lane
Bound Brook, NJ 08805
732-302-9632

HARDING GREEN

Condominium Complex
Harding Green Drive
Morristown, NJ 07960

NORTH

REVISIONS:

LANDSCAPE PLANTING PLAN

Spruce Lane entrance

Spruce Lane cul de sac

drawn by:	JSL
date:	1-10-17
scale:	1" = 10'
drawing no.:	11 of 11